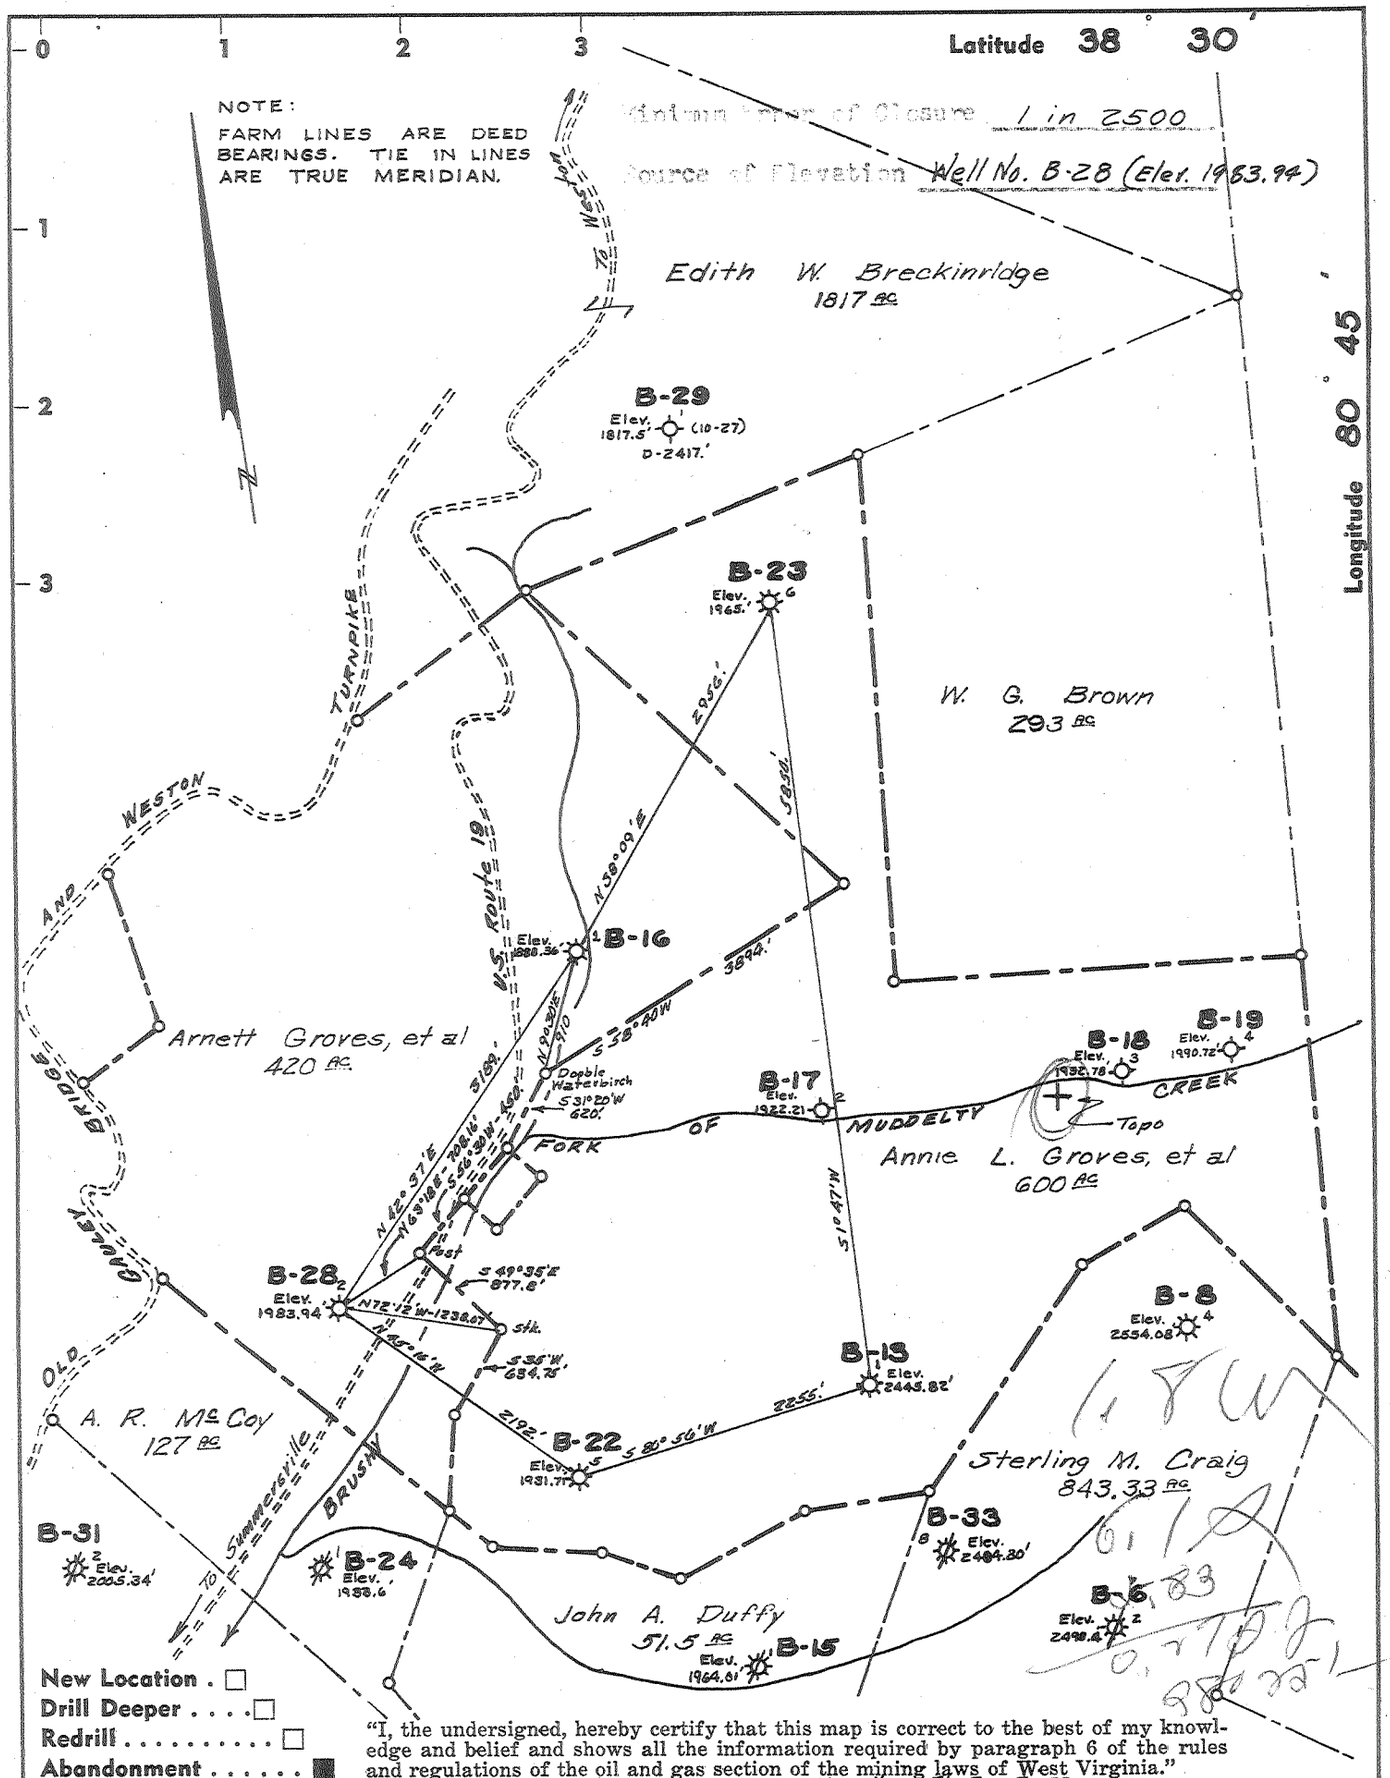

"I, the undersigned, hereby certify that this map is correct to the best of my knowledge and belief and shows all the information required by paragraph 6 of the rules and regulations of the oil and gas section of the mining laws of West Virginia."

Surveyed 5-15-64 L. Sturgill Bk. B Pg. 38

Company SOUTHEASTERN GAS CO.

Address BOX 2347 CHARLESTON, W. VA.

Farm ANNIE L. GROVES ET AL

Tract Acres 600 Lease No. WN-17

Well (Farm) No. 5 Serial No. B-22

Elevation (Spirit Level) 1931.71'

Quadrangle SUMMERSVILLE

County NICHOLAS District HAMILTON

Engineer C. S. Tuck

Engineer's Registration No. 773

File No. Drawing No. 13-64

Date 6-1-64 Scale 1" = 1320

JUN 6 1964

STATE OF WEST VIRGINIA
DEPARTMENT OF MINES
OIL AND GAS DIVISION
CHARLESTON

WELL LOCATION MAP

FILE NO. NIC-21-A

+ Denotes location of well on United States Topographic Maps, scale 1 to 62,500, latitude and longitude lines being represented by border lines as shown.

— Denotes one inch spaces on border line of original tracing.

6-6 (227)

ALLEN BLUEPRINT & SUPPLY CO.

ANNIE L. GROVES ET AL (B-22) SOUTHEASTERN GAS CO. NIC-21-A