40°05'00"

80°35'00"

Latitude

Longitude

2.68s
.21w

Topo Location

7.5' Loc. _____ 15' Loc. (calc.) _____

Company H & N Well Management Co

Farm Joseph Langmeyer #1

15' Quad (sec.) _____

7.5' Quad Valley Grove

District Tridelphia

WELL LOCATION PLAT

County 069 Permit 21

Plot ✓ Log ✓ Card ✓ CSD ___ Mflm ___ 40 05 1/16/71 CEN

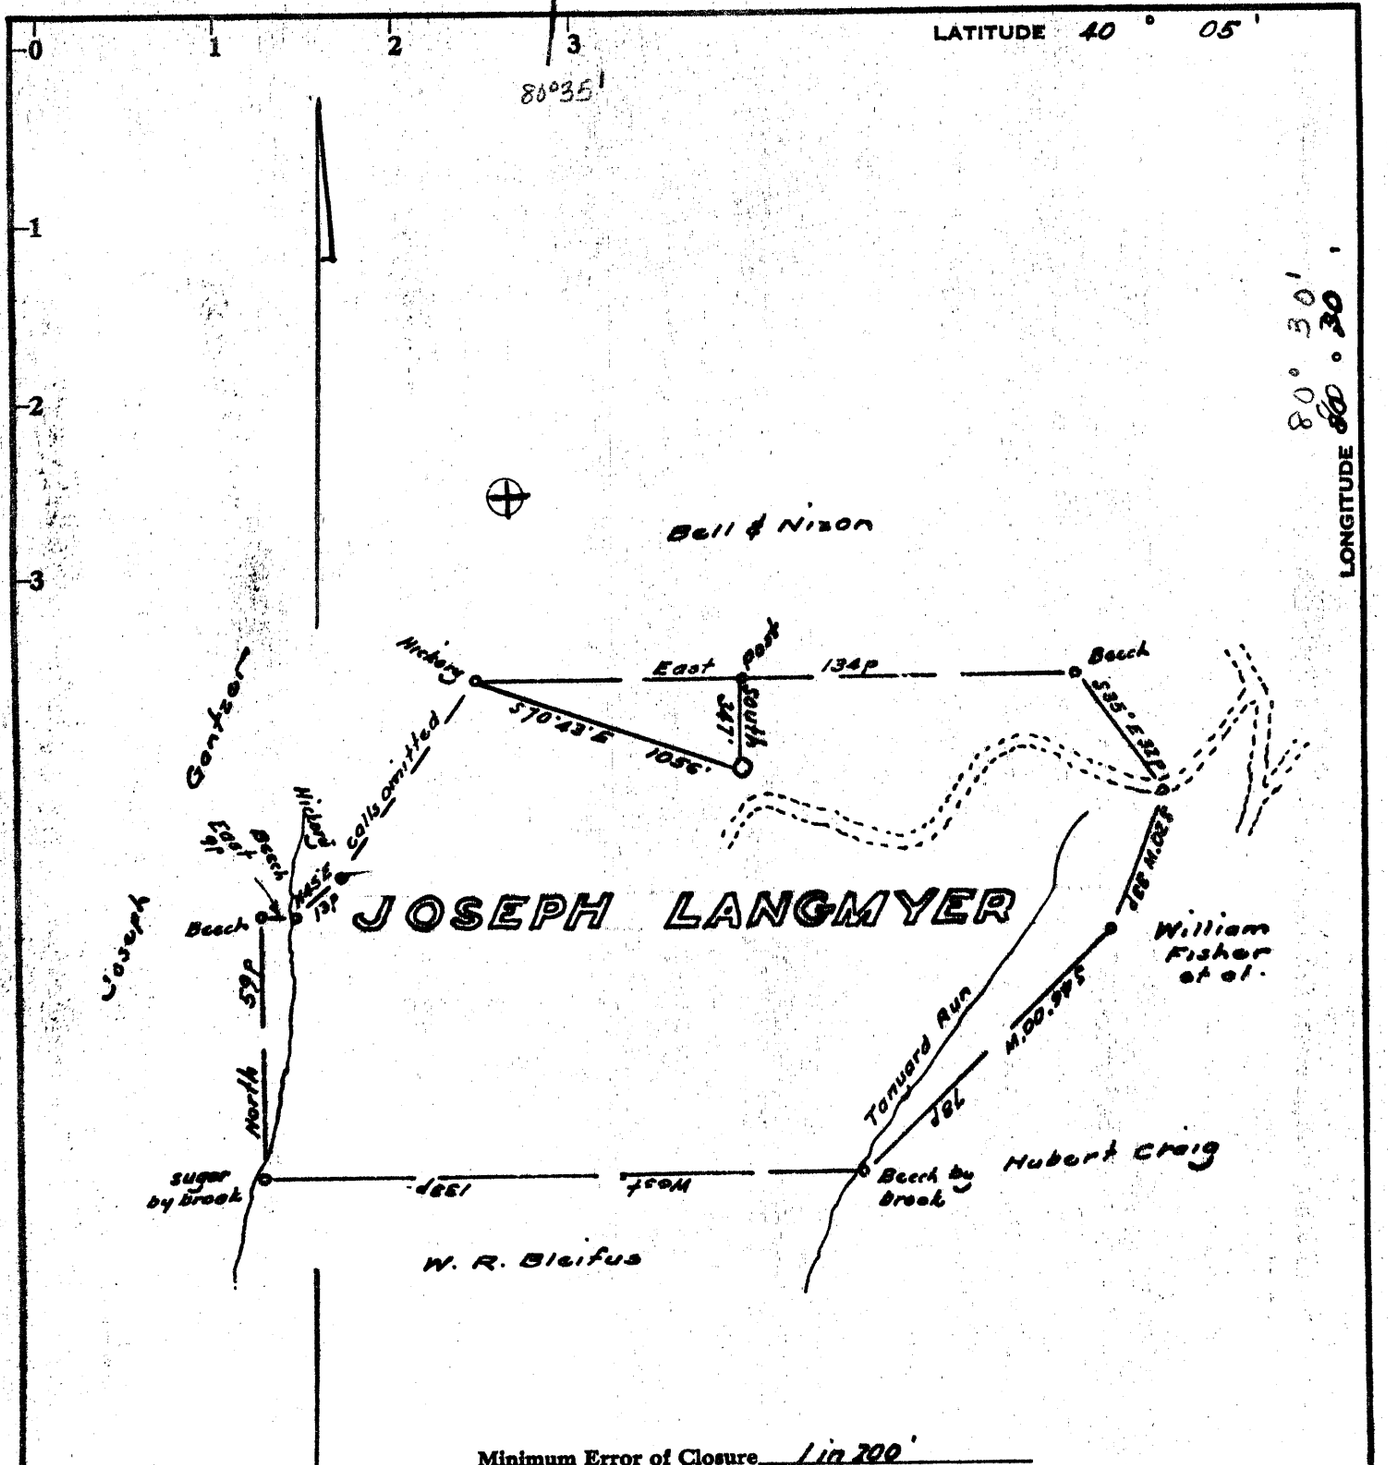

Minimum Error of Closure 1 in 200'

Source of Elevation Elev. at mouth of Tanyard Run = 811'

I, the undersigned, hereby certify that this map is correct to the best of my knowledge and belief and shows all the information required by paragraph 6 of the rules and regulations of the oil and gas section of the mining laws of West Virginia.

Signed: [signature]

Map No. Squares: N S E W

Fracture ☐
New Location ☒
Drill Deeper ☐
Abandonment ☐

Company H. & H. Well Management Co.
Address P.O. Box 4378, Parkersburg, W. Va.
Farm Joseph Langmyer
Tract ___ Acres 114 Lease No. ___
Well (Farm) No. One Serial No. ___
Elevation (Spirit Level) 1217
Quadrangle Wheeling SC
County Ohio District Tridelphia
Engineer [signature]
Engineer's Registration No. 1227
File No. ___ Drawing No. ___
Date June 26, 1971 Scale 1" = 40p = 660'

STATE OF WEST VIRGINIA
DEPARTMENT OF MINES
OIL AND GAS DIVISION
CHARLESTON

WELL LOCATION MAP

FILE NO. OHIO - 21

+ Denotes location of well on United States Topographic Maps, scale 1 to 62,500, latitude and longitude lines being represented by border lines as shown.

— Denotes one inch spaces on border line of original tracing.

TRASCO

6- Twilight (329) JUL 23 1971