FORM WW 6

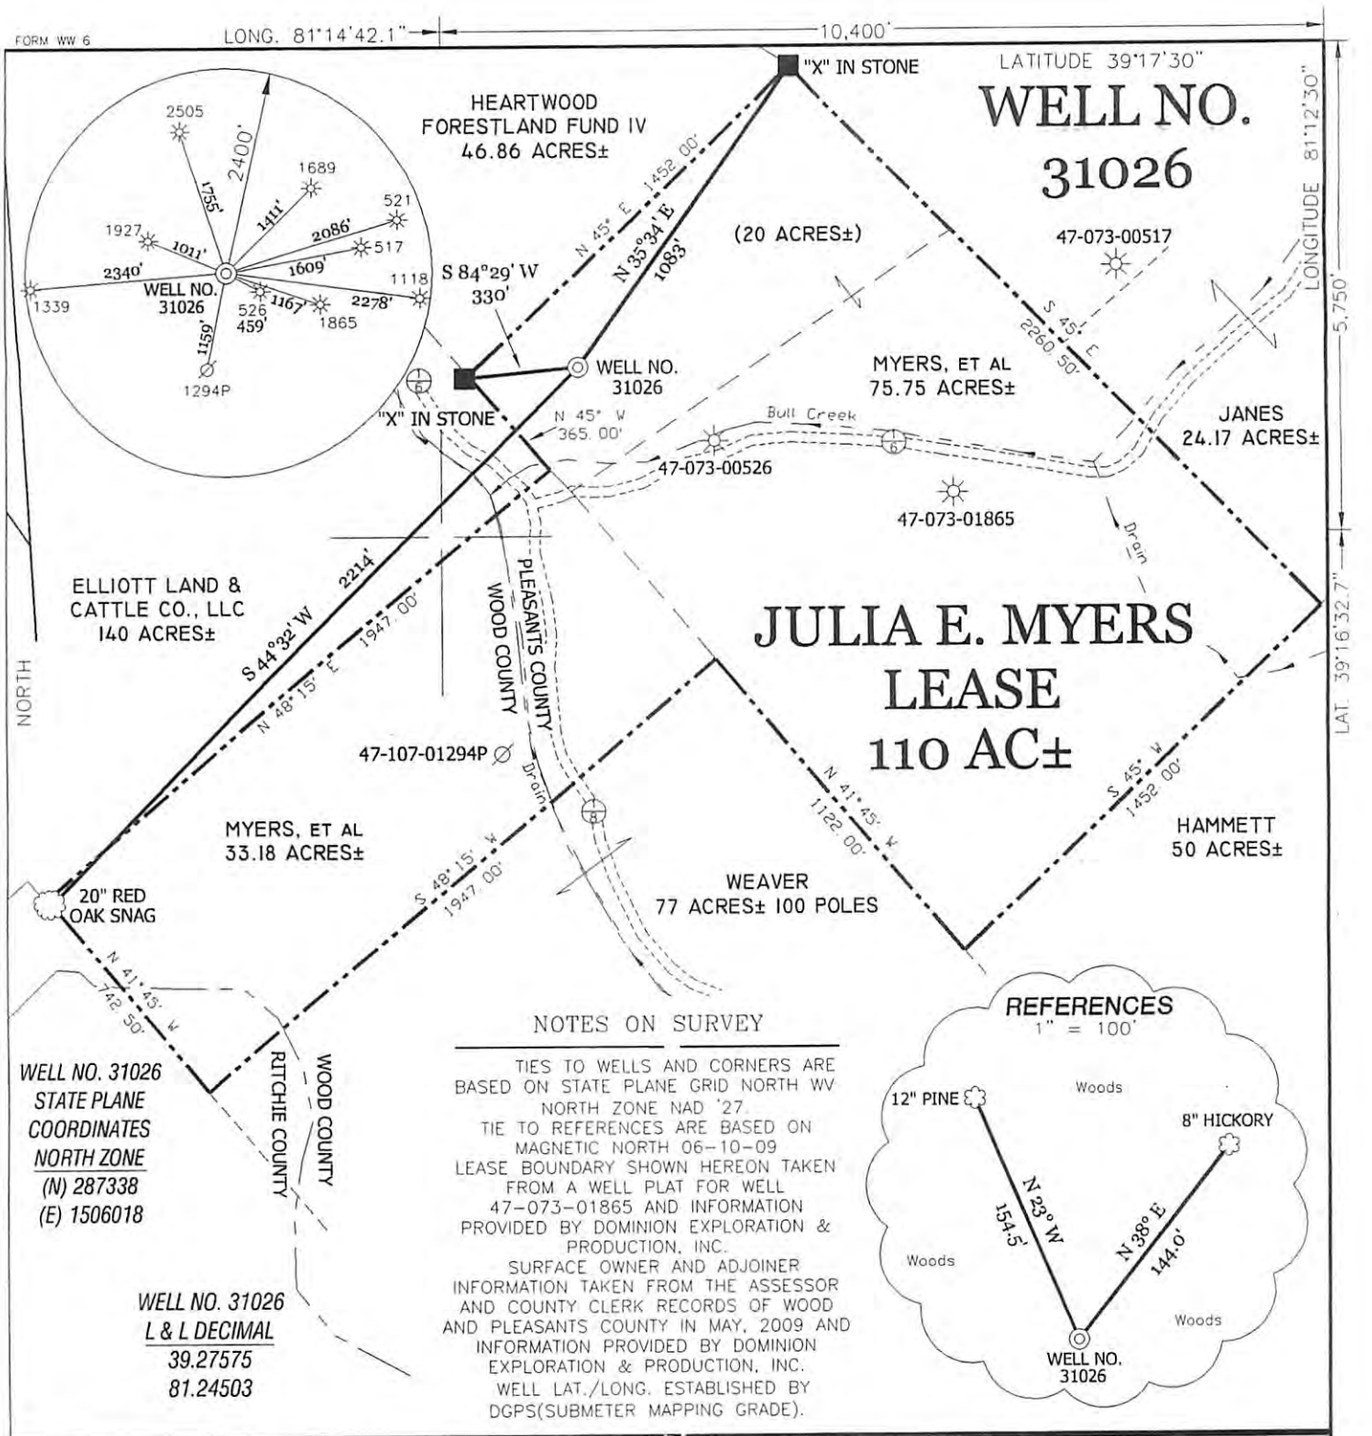

WELL NO. 31026
STATE PLANE COORDINATES
NORTH ZONE
(N) 287338
(E) 1506018

WELL NO. 31026
L & L DECIMAL
39.27575
81.24503

NOTES ON SURVEY

TIES TO WELLS AND CORNERS ARE BASED ON STATE PLANE GRID NORTH WV NORTH ZONE NAD '27. TIE TO REFERENCES ARE BASED ON MAGNETIC NORTH 06-10-09 LEASE BOUNDARY SHOWN HEREON TAKEN FROM A WELL PLAT FOR WELL 47-073-01865 AND INFORMATION PROVIDED BY DOMINION EXPLORATION & PRODUCTION, INC. SURFACE OWNER AND ADJOINER INFORMATION TAKEN FROM THE ASSESSOR AND COUNTY CLERK RECORDS OF WOOD AND PLEASANTS COUNTY IN MAY, 2009 AND INFORMATION PROVIDED BY DOMINION EXPLORATION & PRODUCTION, INC. WELL LAT./LONG. ESTABLISHED BY DGPS(SUBMETER MAPPING GRADE).

I THE UNDERSIGNED, HEREBY CERTIFY THAT THIS PLAT IS CORRECT TO THE BEST OF MY KNOWLEDGE AND BELIEF AND SHOWS ALL THE INFORMATION REQUIRED BY LAW AND THE REGULATIONS ISSUED AND PRESCRIBED BY THE DIVISION OF ENVIRONMENTAL PROTECTION.

P.S. 834

HUPP Surveying & Mapping
P.O. Box 647 Grantsville, WV 26147
(304) 354-7035 EMAIL: hupp@frontiernet.net

DOYLE HUPP, JR. LICENSED No. 834 STATE OF WEST VIRGINIA PROFESSIONAL SURVEYOR

(+) DENOTES LOCATION OF WELL ON UNITED STATES TOPOGRAPHIC MAPS.

DATE JUNE 12 , 20 09
OPERATORS WELL NO. 31026
API WELL NO. 47 - 073 - 02519
STATE COUNTY PERMIT

CANCELLED

MINIMUM DEGREE OF ACCURACY 1/200
PROVEN SOURCE OF ELEVATION DGPS (SUBMETER GRADE)
FILE NO. W1890(BK 41-11)
SCALE 1" = 500'

STATE OF WEST VIRGINIA
DIVISION OF ENVIRONMENTAL PROTECTION
OFFICE OF OIL AND GAS

WELL TYPE : OIL ___ GAS X LIQUID INJECTION ___ WASTE DISPOSAL ___ IF "GAS" PRODUCTION X STORAGE ___ DEEP ___ SHALLOW X

LOCATION :
ELEVATION 910' WATERSHED BULL CREEK
DISTRICT JEFFERSON COUNTY PLEASANTS QUADRANGLE SCHULTZ 7.5'
SURFACE OWNER JAMES MYERS, et al ACREAGE 75.75±
ROYALTY OWNER JULIA E. MYERS HEIRS, et al LEASE ACREAGE 110±
PROPOSED WORK : LEASE NO. DV3247
DRILL X CONVERT ___ DRILL DEEPER ___ REDRILL ___ FRACTURE OR STIMULATE X PLUG OFF OLD FORMATION ___ PERFORATE NEW FORMATION ___ PLUG AND ABANDON ___ CLEAN OUT AND REPLUG ___ OTHER ___
PHYSICAL CHANGE IN WELL (SPECIFY) ___ TARGET FORMATION ANGOLA SHALE
ESTIMATED DEPTH 4,925'

COUNTY NAME
PERMIT

WELL OPERATOR DOMINION EXPLORATION & PRODUCTION, INC. DESIGNATED AGENT RODNEY J. BIGGS
ADDRESS P.O. BOX 1248 JANE LEW, WV 26378 ADDRESS P.O. BOX 1248 JANE LEW, WV 26378

02/01/2013