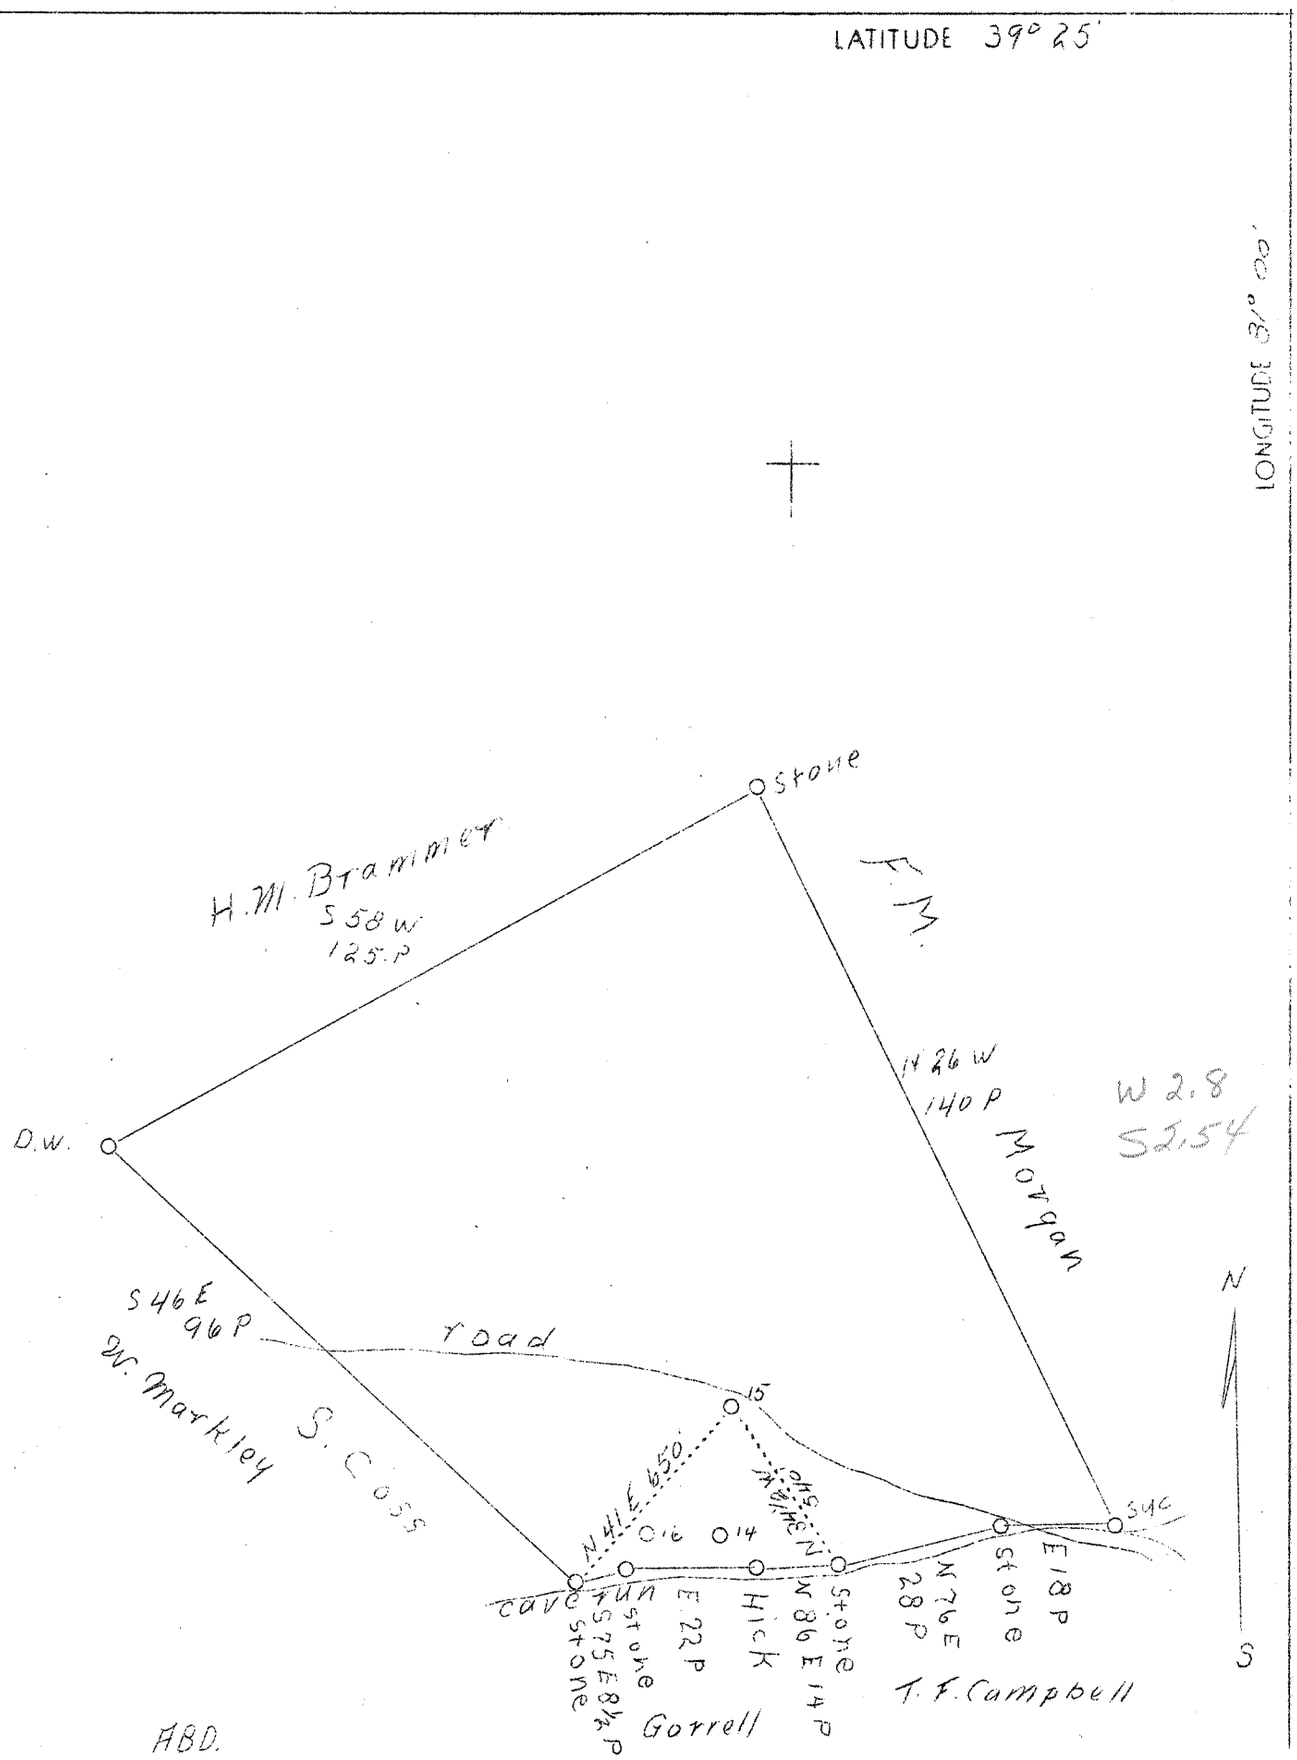


| | |
|---|---|
| Company | American Oil & Dev. Co. |
| Address | Sistersville, W. Va. |
| Farm | J. T. Coss |
| Tract | One |
| Acres | 88 |
| Well (Farm) No. | 15 |
| Elevation (SP) | 886 |
| Quadrangle | St. Marys |
| County | Pleasants |
| District | Lafayette |
| Engineer | J. S. Haught |
| Eng. Reg. No. | C. S. T. C. |
| Date | 9-21-38 |
| Scale | 1" - 30 rods |

STATE OF WEST VIRGINIA
Department of Mines
OIL & GAS DIVISION
Charleston

WELL LOCATION MAP

File No. Pleas-111-A

x Denotes location of well on U. S. Topographic Maps, scale 1 to 62,500, latitude and longitude lines being represented by border lines as shown.

- Denotes one inch spaces on border line of original tracing.