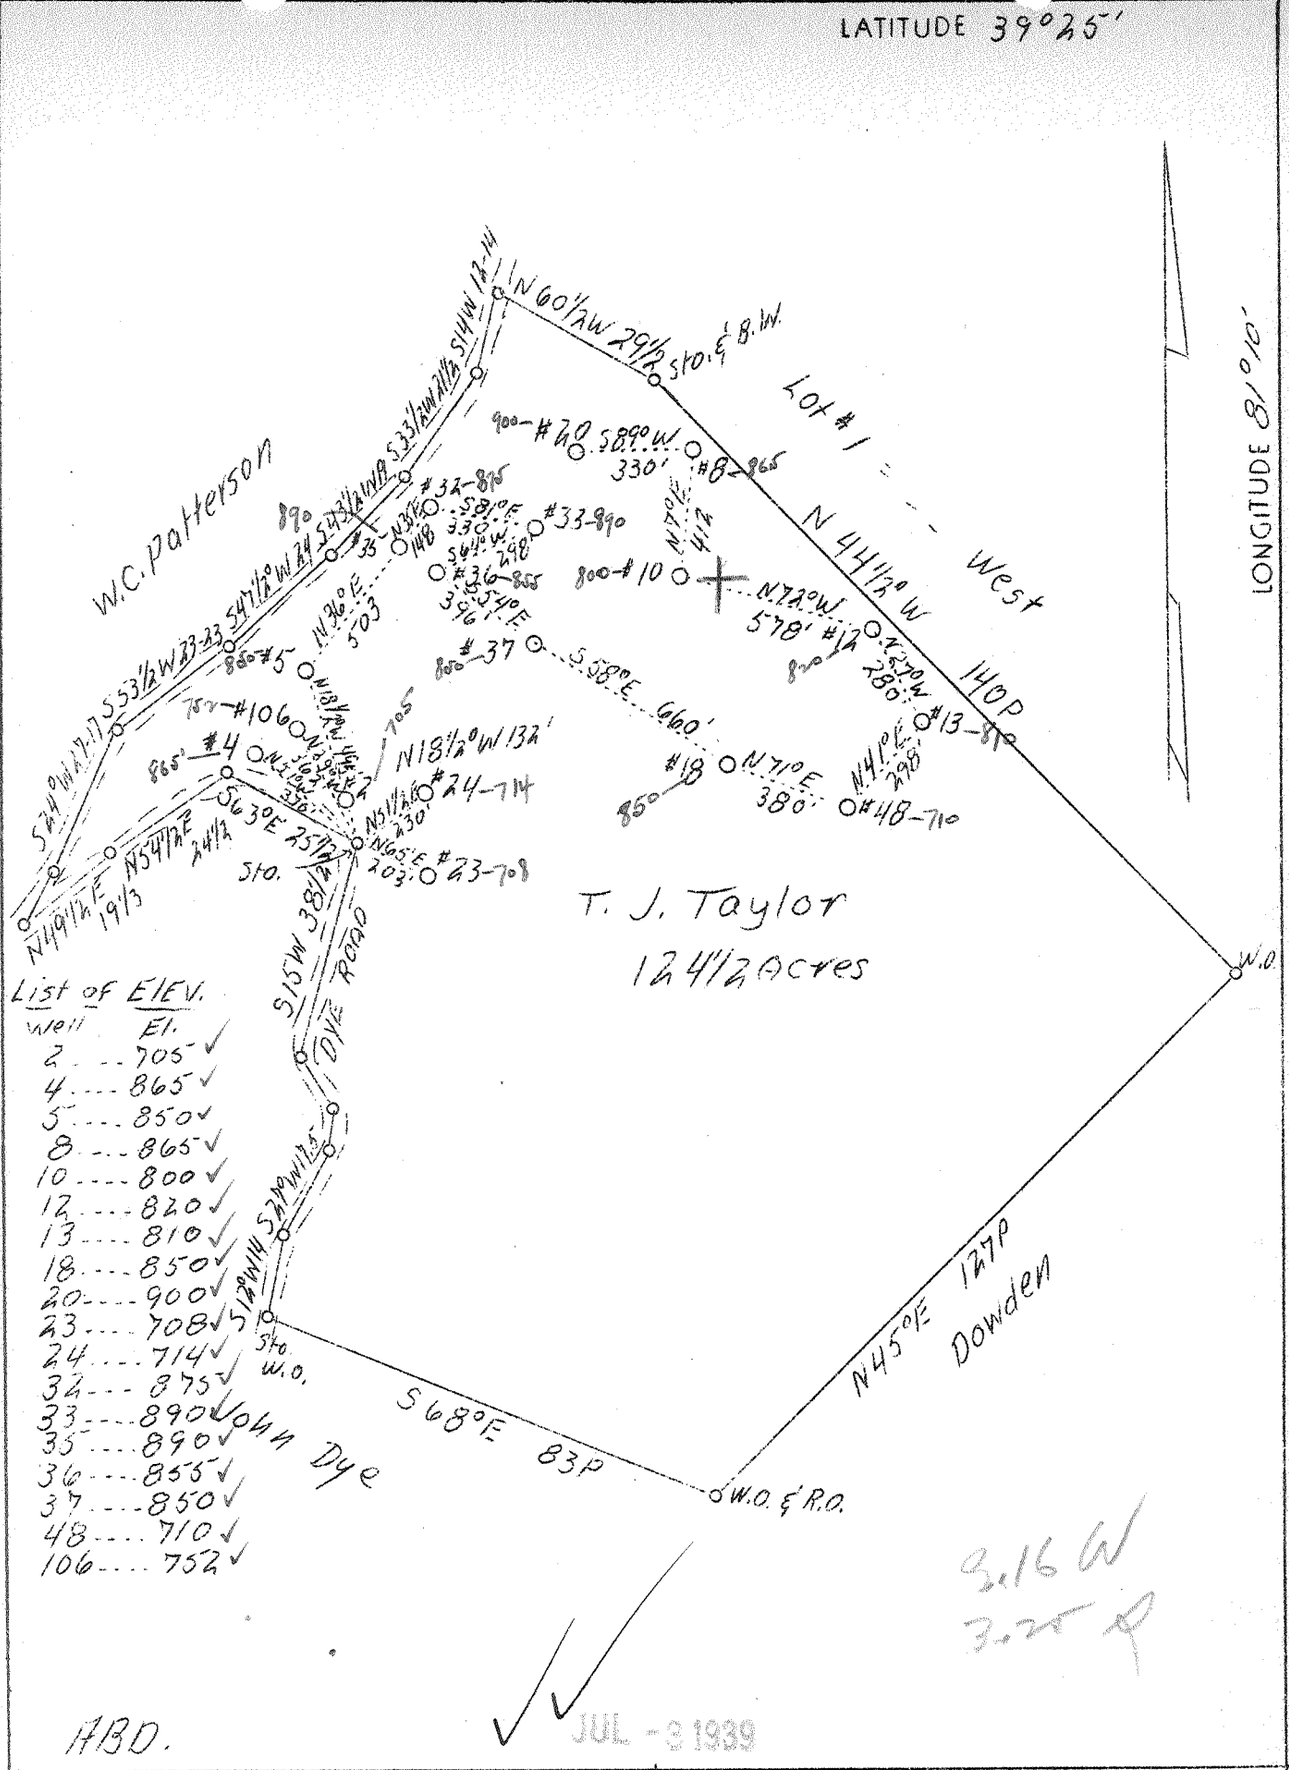

Company	Patterson Oil Co.
Address	Jamestown, N.Y.
Farm	T.J.Taylor
Acres	124 1/2
Serial No.	106
Well(Farm)No.	See List Above
El.(S.L.)	See List Above
Quadrangle	St. Mary's
County	Pleasants
District	Washington
Eng.	Parker E. Peters
Eng. Reg. No.	485
Date	3/15/39
Scale	1" - 30 Pole

WC

132A 133A

also No. 2 & No. 4

STATE OF WEST VIRGINIA
Department of Mines
OIL AND GAS DIVISION
Charleston

WELL LOCATION MAP

File No. Pleas-134-135-A 132A & 133A
well # 5 - 106

x Denotes location of well on U.S. Topographic Maps, scale 1 to 62,500, latitude and longitude lines being represented by border lines as shown.

- Denotes one inch spaces on border line of original tracing.

also No. 32 — 150-A — [illegible]

T. J. TAYLOR NOS. 5 and 106 - PATTERSON OIL CO. - PLEAS-134-A & 135-A.

124A 135A (W.C. Patterson) 132A & 133A —