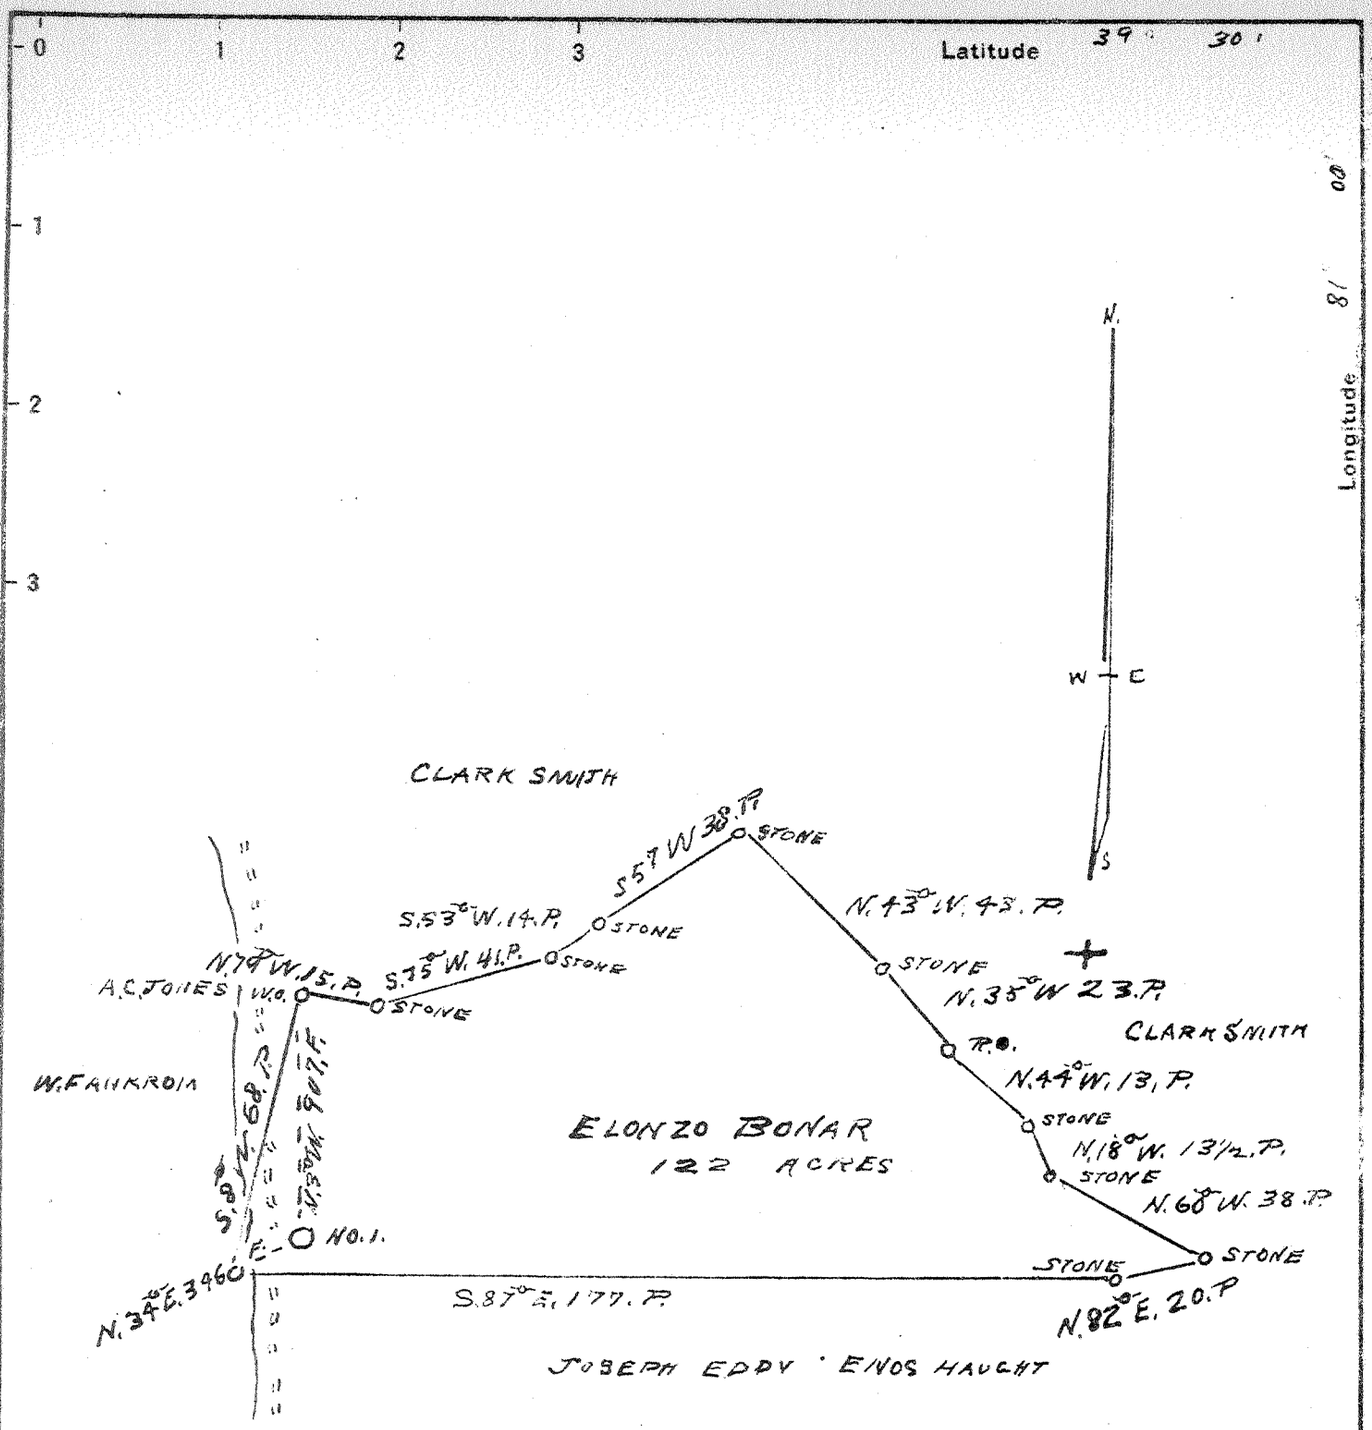

W - 1.55

S - 5.23

New Location
Drill Deeper
Abandonment

Sheet #2

Company CASTO OIL COMPANY
Address CHARLESTON W.VA.
Farm ELONZO BONAR
Tract 4 Acres 122 Lease No.
Well (Farm) No. 1 Serial No.
Elevation (Spirit Level) 735
Quadrangle ST MARYS N E
County PLEASANTS District UNION
Engineer J.U. Dunbar
Engineer's Registration No. 65
File No. C-23-L Drawing No.
Date April 21" 1938 Scale 40 RODS TO 1 INCH

STATE OF WEST VIRGINIA
DEPARTMENT OF MINES
OIL AND GAS DIVISION
CHARLESTON

WELL LOCATION MAP

FILE NO. PLEAS-156A

+ Denotes location of well on United States Topographic Maps, scale 1 to 62,500, latitude and longitude lines being represented by border lines as shown.

— Denotes one inch spaces on border line of original tracing.