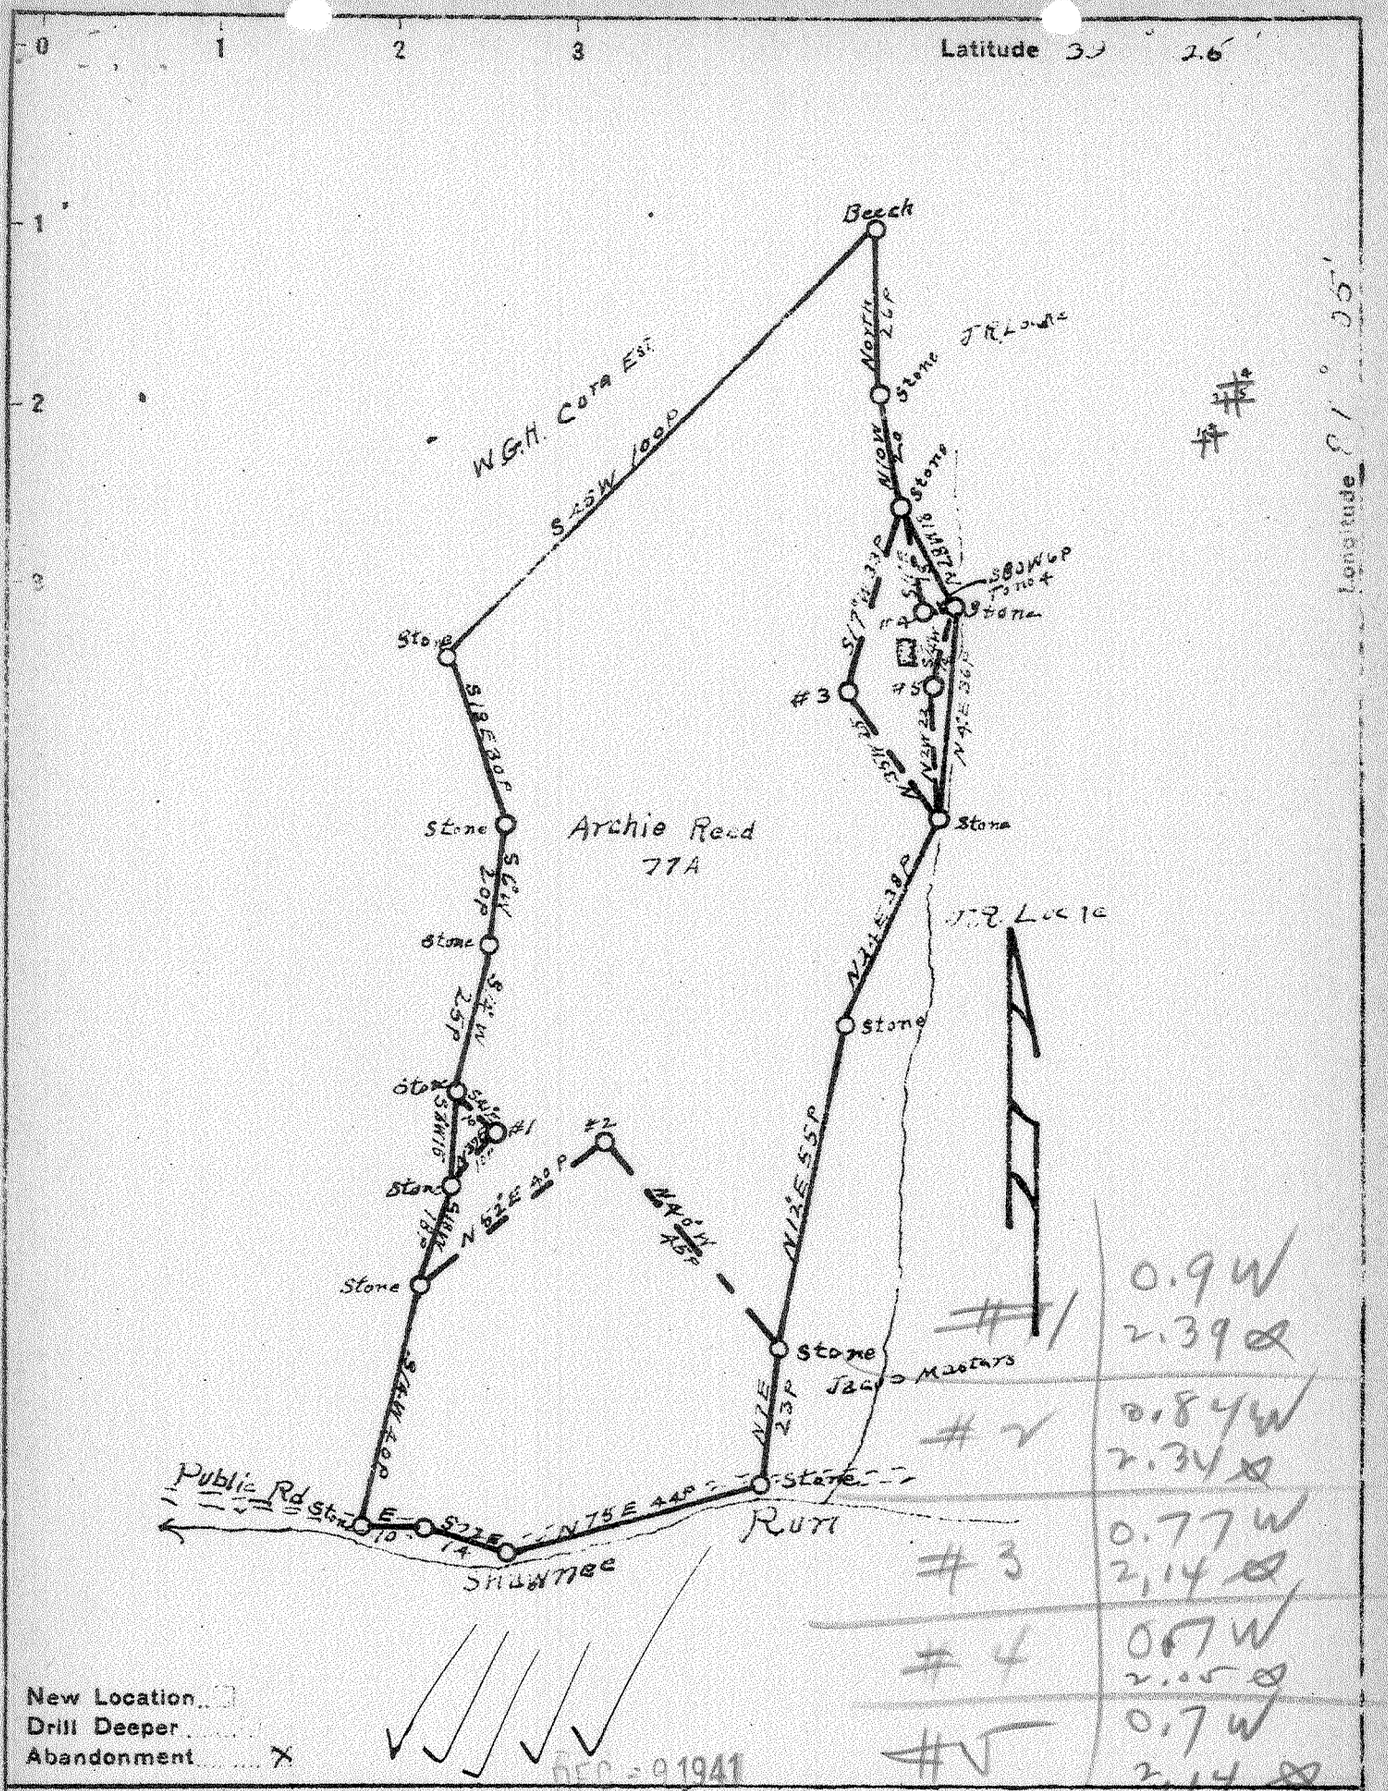

#1	0.9W 2.39 ⊗
#2	0.84W 2.34 ⊗
#3	0.77W 2.14 ⊗
#4	0.7W 2.05 ⊗
#5	0.7W 2.14 ⊗

New Location
Drill Deeper
Abandonment ✕

DEC - 9 1941

Company Piersol Smith + Coss
Address R.F.D. #2 Walker W.VA.
Farm Archie Reed
Tract _____ Acres 77 Lease No. _____
Well (Farm) No. 1,2,3,4,5 Serial No. _____
Elevation (Spirit Level) #1 814 #2 916 #3 860 #4 780 #5 750
Quadrangle St Marys
County Pleasants District Lafayette
Engineer J.E. Anderson Co. Surveyor
Engineer's Registration No. Wood Co. W.VA.
File No. _____ Drawing No. _____
Date Nov. 4, 1941 Scale 1 in = 30 Poles

STATE OF WEST VIRGINIA
DEPARTMENT OF MINES
OIL AND GAS DIVISION
CHARLESTON

WELL LOCATION MAP

FILE NO. PLEAS-173-A WELL #1
174A, 175A, 176A, 177A

+ Denotes location of well on United States Topographic Maps, scale 1 to 62,500, latitude and longitude lines being represented by border lines as shown.

— Denotes one inch spaces on border line of original tracing.

ARCHIE REED NOS- 1-2-3-4-5- PIERSOL, SMITH & COSS- PLEAS- 173-4-5-6-7-A