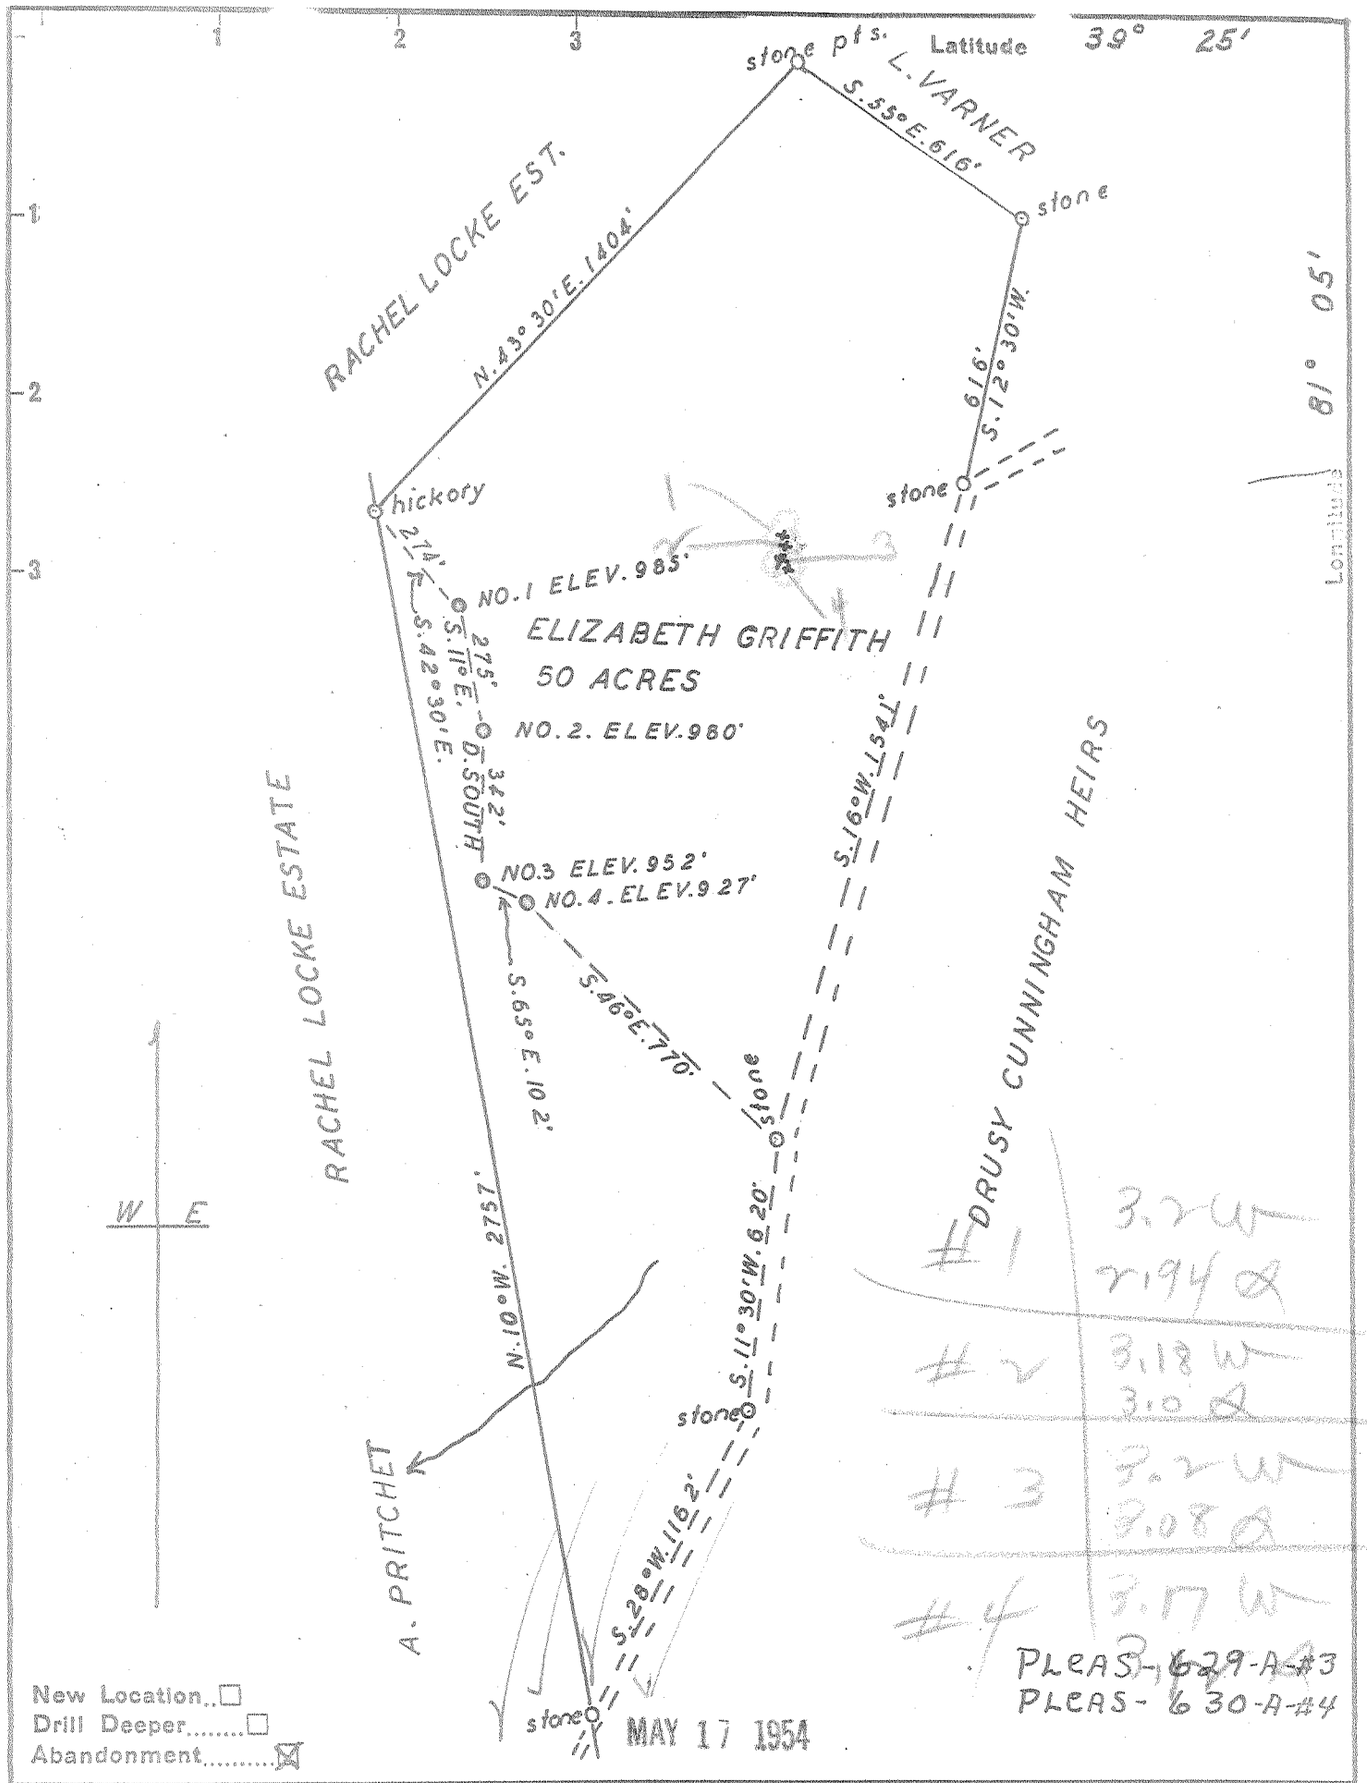

New Location..☐
Drill Deeper.....☐
Abandonment.....☒

Company PATTERSON & ZINN
Address RT.5. MARIETTA OHIO
Farm ELIZABETH GRIFFITH
Tract ____ Acres 50 Lease No. 116
Well (Farm) No. 1-2-3-4 Serial No. ____

	NO.1	NO.2	NO.3	NO.4
Elevation (Spirit Level)	985'	980'	952'	927'

Quadrangle ST. MARYS
County PLEASANTS District MCKIM
Engineer George R. Clarke
Engineer's Registration No. Surveyed by Homer W. Myers 102
File No. ____ Drawing No. 5
Date 4-19-1954 Scale 1" = 400'

STATE OF WEST VIRGINIA
DEPARTMENT OF MINES
OIL AND GAS DIVISION
CHARLESTON

WELL LOCATION MAP

FILE NO. PLEAS-627-A-#1
PLEAS-628-A-#2

+ Denotes location of well on United States Topographic Maps, scale 1 to 62,500, latitude and longitude lines being represented by border lines as shown.

— Denotes one inch spaces on border line of original tracing.

ELIZABETH GRIFFITH NOS. 1, 2, 3, & 4 — PATTERSON & ZINN — PLEAS-627-8-9-30-A