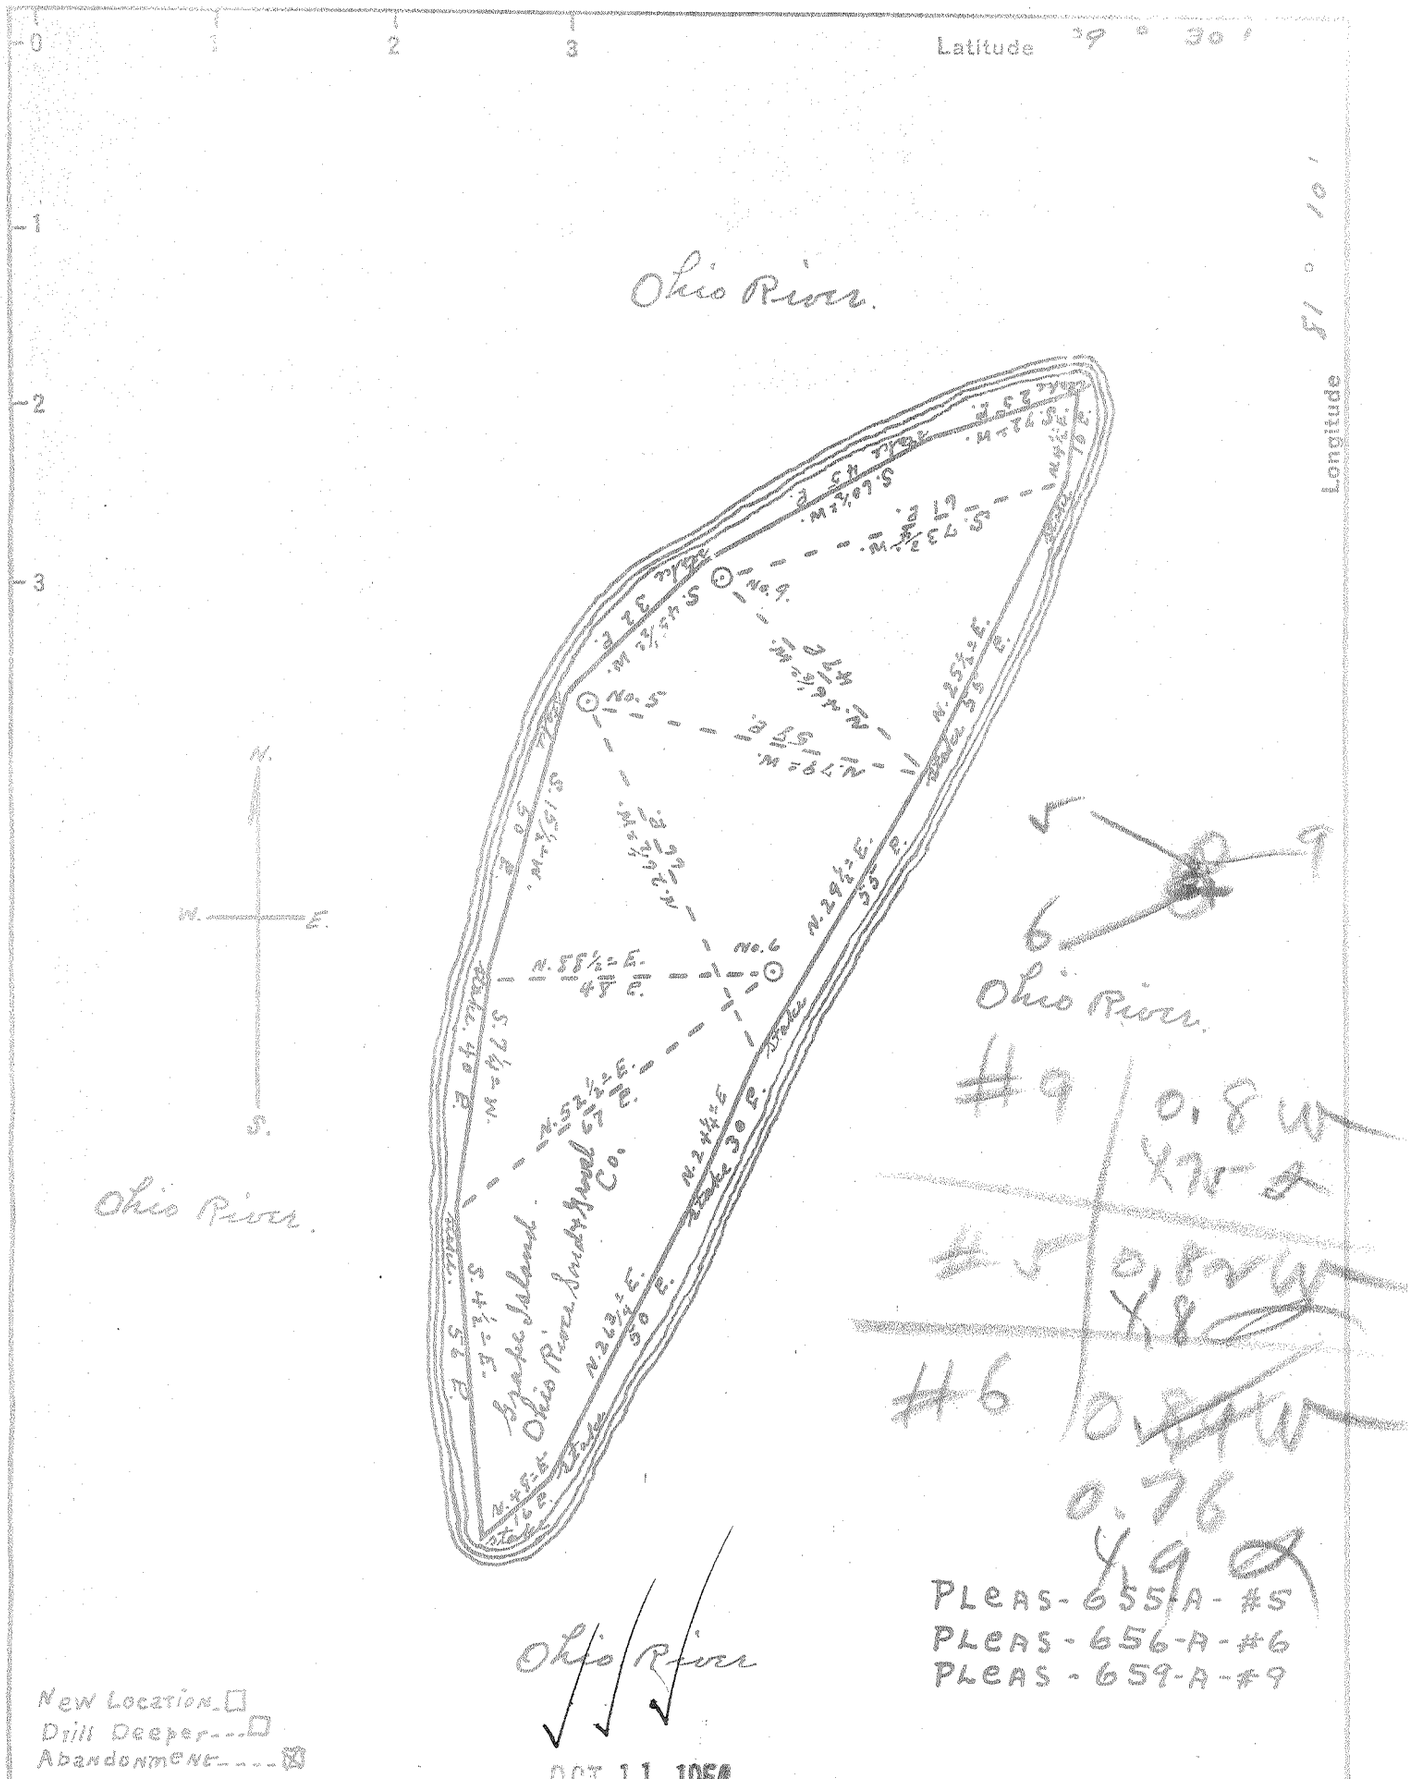

New Location ☐
Drill Deeper ☐
Abandonment ☒

Company D. C. Payne
Address St. Marys, W. Va.
Farm Ohio River Sand & Gravel Co.
Tract ____ Acres 40 Lease No. ____
Well (Farm) No. 5, 6, & 9 Serial No. ____
Elevation (Spirit Level) 710.5, 611, No. 6, 6 ft. No. 9, 612
Quadrangle St. Marys
County Pleasants District Union
Engineer ____
Engineer's Registration No. ____
File No. ____ Drawing No. 296
Date Sept. 15, 1954 Scale 1" = 30 P.

STATE OF WEST VIRGINIA
DEPARTMENT OF MINES
OIL AND GAS DIVISION
CHARLESTON

WELL LOCATION MAP

FILE NO. See Above

+ Denotes location of well on United States Topographic Maps, scale 1 to 62,500, latitude and longitude lines being represented by border lines as shown.

— Denotes one inch spaces on border line of original tracing.

OHIO RIVER SAND & GRAVEL CO. NOS. 5, 6, & 9 — D. C. PAYNE — PLEAS 655-6, 659-A