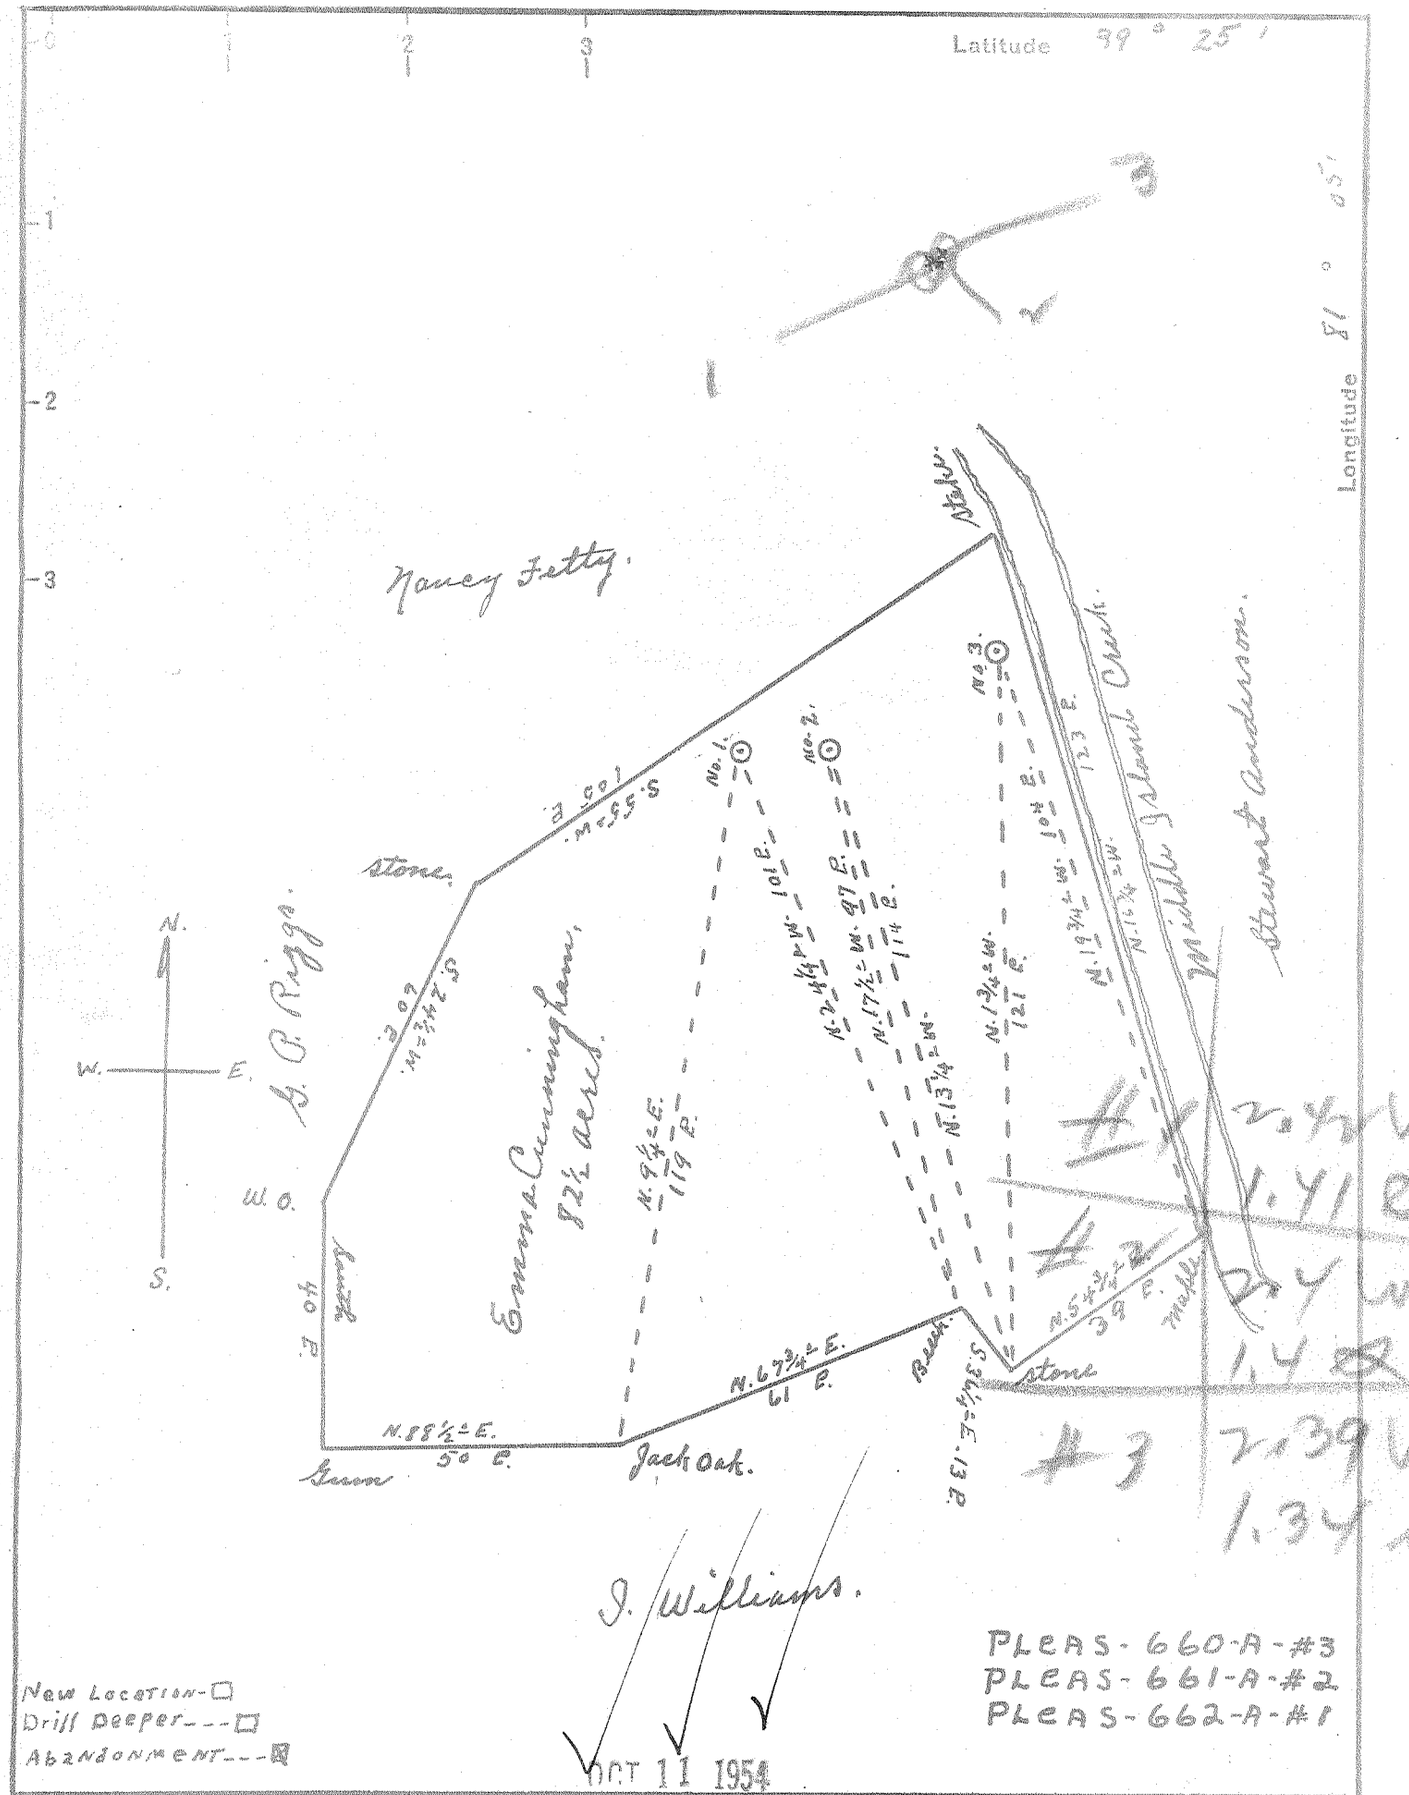

New Location - ☐
Drill Deeper - - - ☐
Abandonment - - - ☒

PLEAS-660-A-#3
PLEAS-661-A-#2
PLEAS-662-A-#1

OCT 11 1954

Company Patterson & Zinn
Address Route 5, Marietta Ohio
Farm Emma Cunningham
Tract _____ Acres 82½ Lease No. _____
Well (Farm) No. 1, 2 & 3. Serial No. _____
Elevation (Spirit Level) No. 1, 760'. No. 2, 720. No. 3, 680'.
Quadrangle St. Marys
County Pleasants District McKim
Engineer Robert K. Anderson
By Jno. T. Triplett, Surveyor.
Engineer's Registration No. 296
File No. _____ Drawing No. _____
Date Sept. 23, 1954 Scale 1" = 30 P.

STATE OF WEST VIRGINIA
DEPARTMENT OF MINES
OIL AND GAS DIVISION
CHARLESTON

WELL LOCATION MAP

FILE NO. See Above

+ Denotes location of well on United States Topographic Maps, scale 1 to 62,500, latitude and longitude lines being represented by border lines as shown.

— Denotes one inch spacing on border line of original tracing.

EMMA CUNNINGHAM Nos. 1, 2, & 3 — PATTERSON & ZINN — PLEAS-660-1-2-A