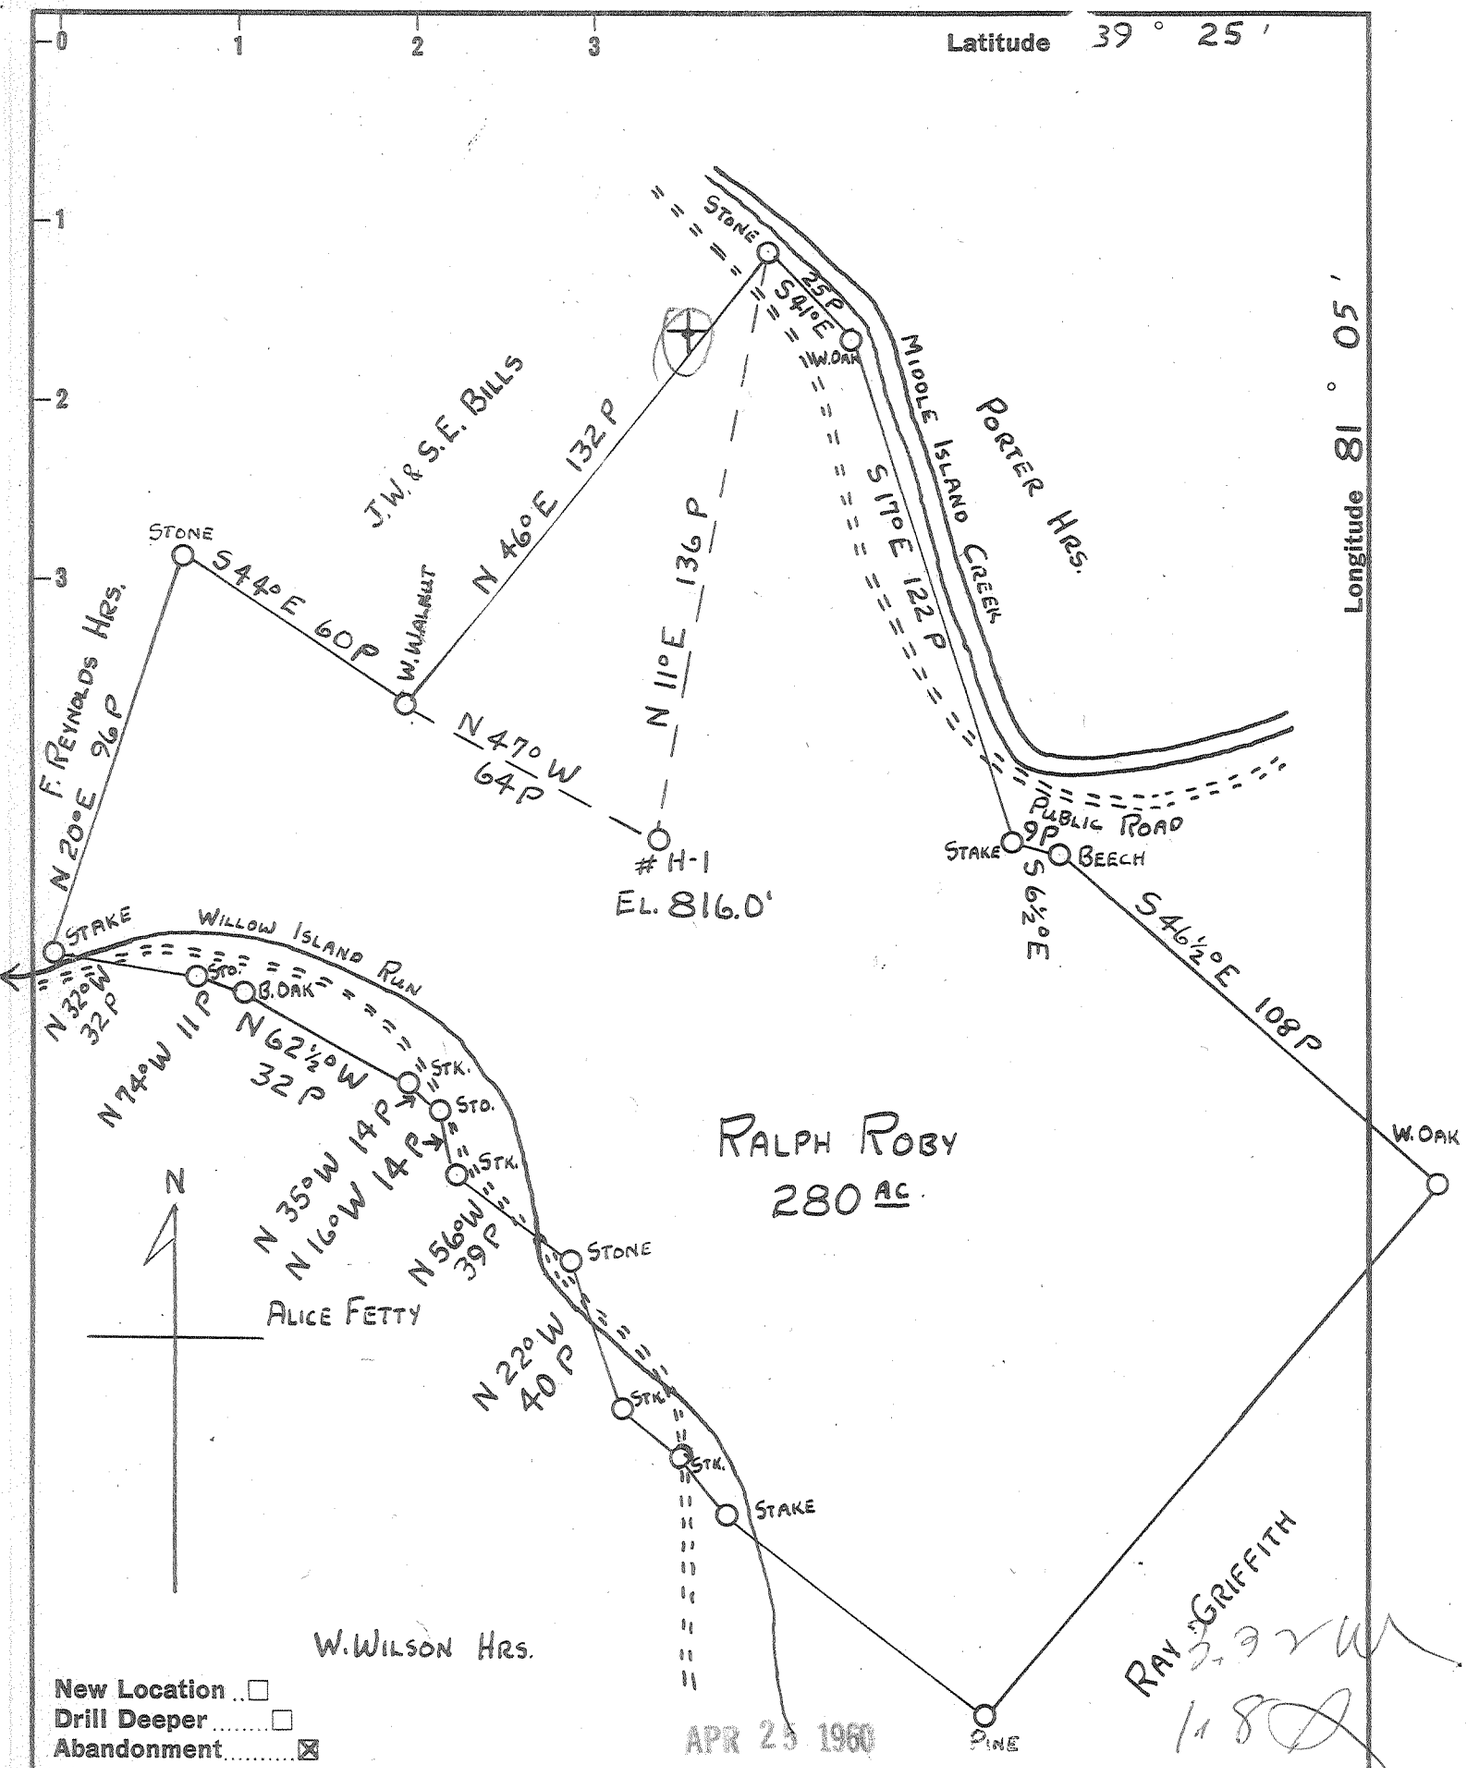

Company HART & HAMILTON
Address BOX 26 ST. MARYS, W.VA.
Farm RALPH ROBY
Tract ____ Acres 280 Lease No. ____
Well (Farm) No. H-1 Serial No. 66
Elevation (Spirit Level) 816.0'
Quadrangle ST. MARYS
County PLEASANTS District McKIM
Engineer JOHN W. HAMILTON
Engineer's Registration No. 2274
File No. ____ Drawing No. ____
Date 3-26-60 Scale 1" = 40 P

STATE OF WEST VIRGINIA
DEPARTMENT OF MINES
OIL AND GAS DIVISION
CHARLESTON

WELL LOCATION MAP

FILE NO. PLEAS-781-A

+ Denotes location of well on United States Topographic Maps, scale 1 to 62,500, latitude and longitude lines being represented by border lines as shown.

— Denotes one inch spaces on border line of original tracing.

K&E 156 IMPERIAL 64120

RALPH ROBY (No. H-1 166) — HART & HAMILTON — PLEAS-781-A