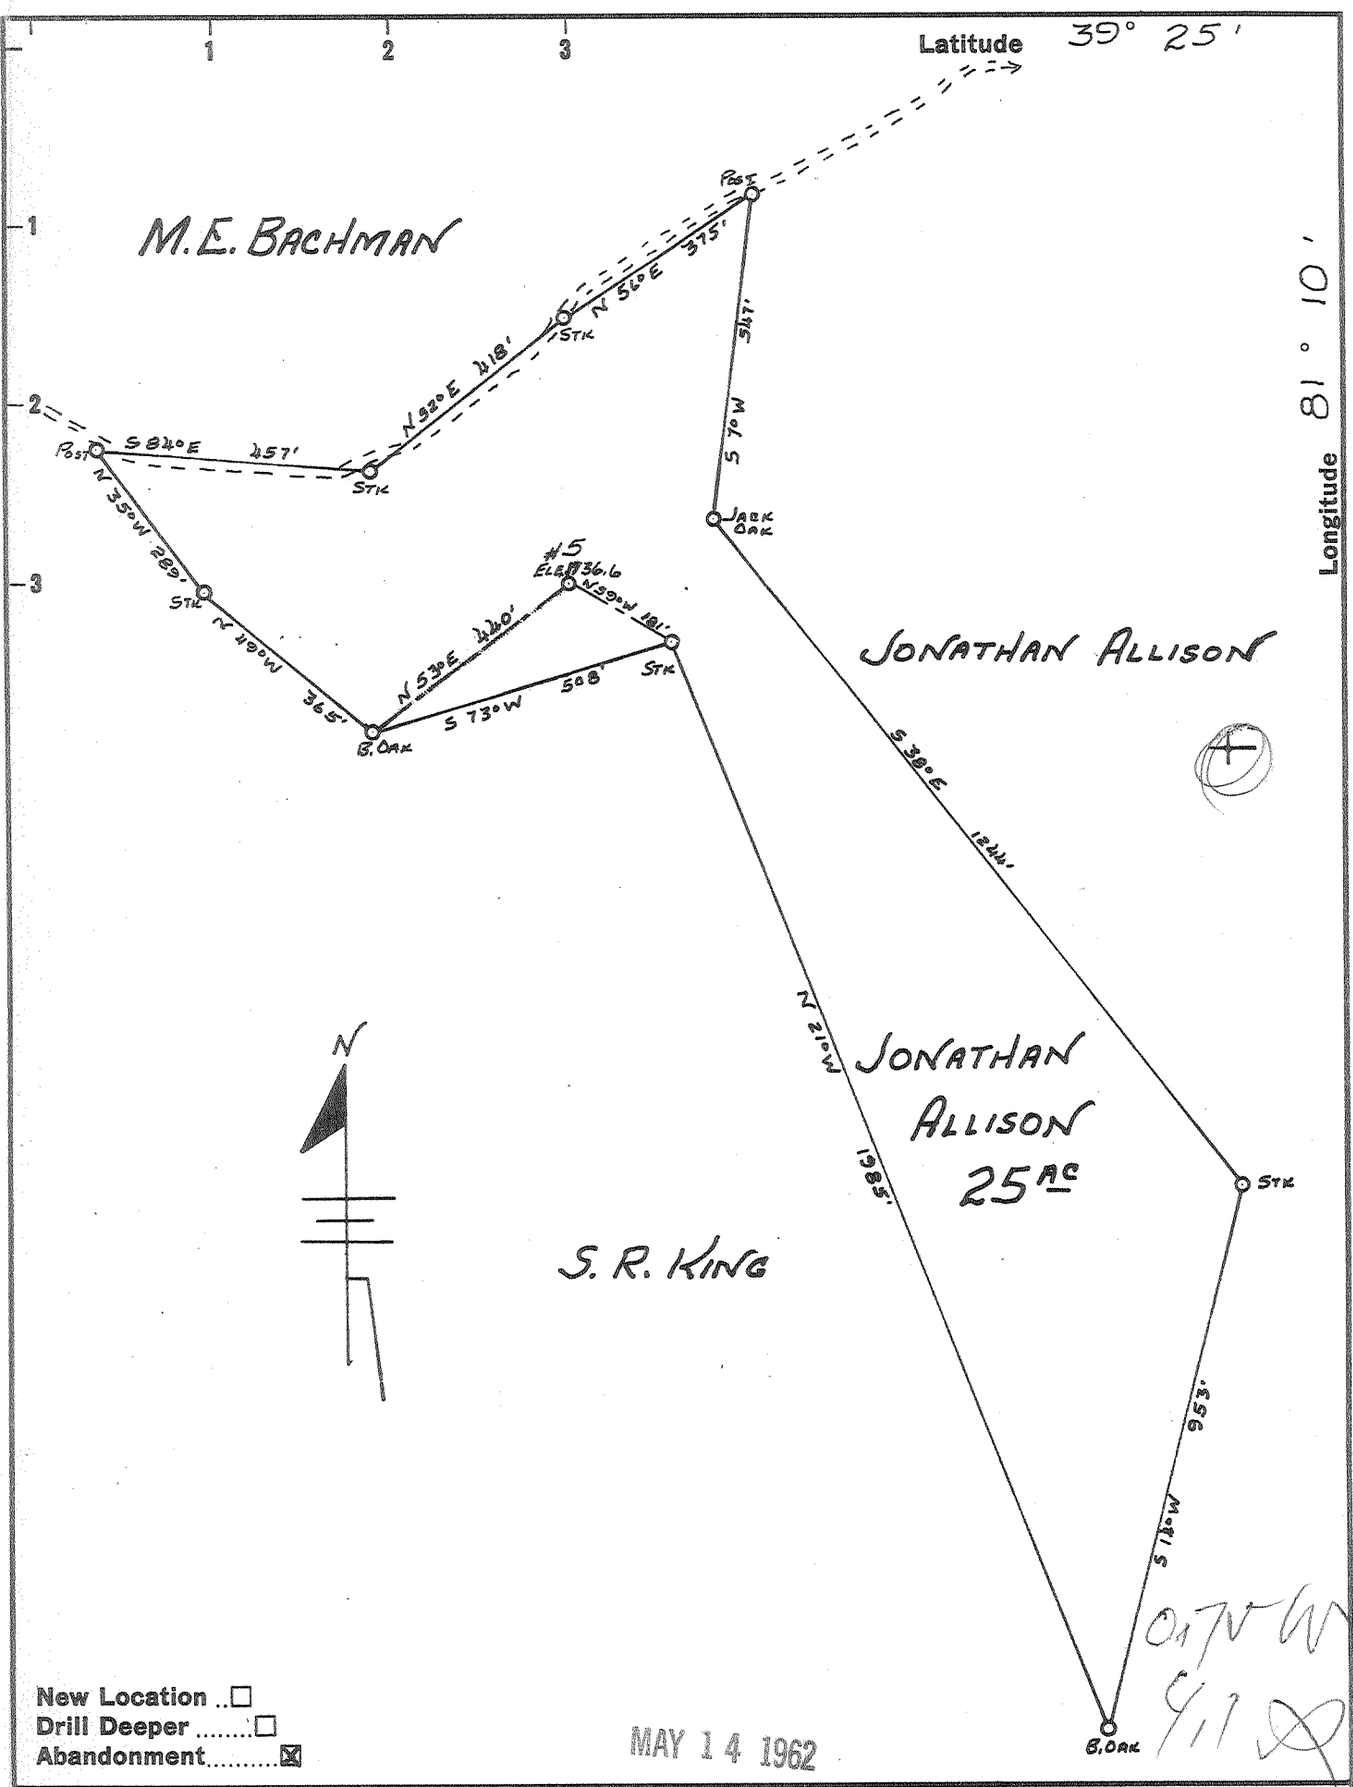

New Location ..☐
Drill Deeper .....☐
Abandonment.....☒

MAY 14 1962

Company LEONARD HART
Address 702 2ND ST. ST. MARYS, W. VA.
Farm JONATHAN ALLISON
Tract _____ Acres 25 Lease No. _____
Well (Farm) No. 5 Serial No. _____
Elevation (Spirit Level) 1136.6'
Quadrangle ST. MARYS
County PLEASANTS District McKIM
Engineer John W. Hamilton
Engineer's Registration No. 2274
File No. _____ Drawing No. _____
Date 9-15-61 Scale 1" = 300'

STATE OF WEST VIRGINIA
DEPARTMENT OF MINES
OIL AND GAS DIVISION
CHARLESTON

WELL LOCATION MAP

FILE NO. PLEAS-947-A

+ Denotes location of well on United States Topographic Maps, scale 1 to 62,500, latitude and longitude lines being represented by border lines as shown.

— Denotes one inch spaces on border line of original tracing.

K&E 156 IMPERIAL TRACING CLOTH T. M. 66737

JONATHAN ALLISON NO. 5 — LEONARD HART — PLEAS-947-A