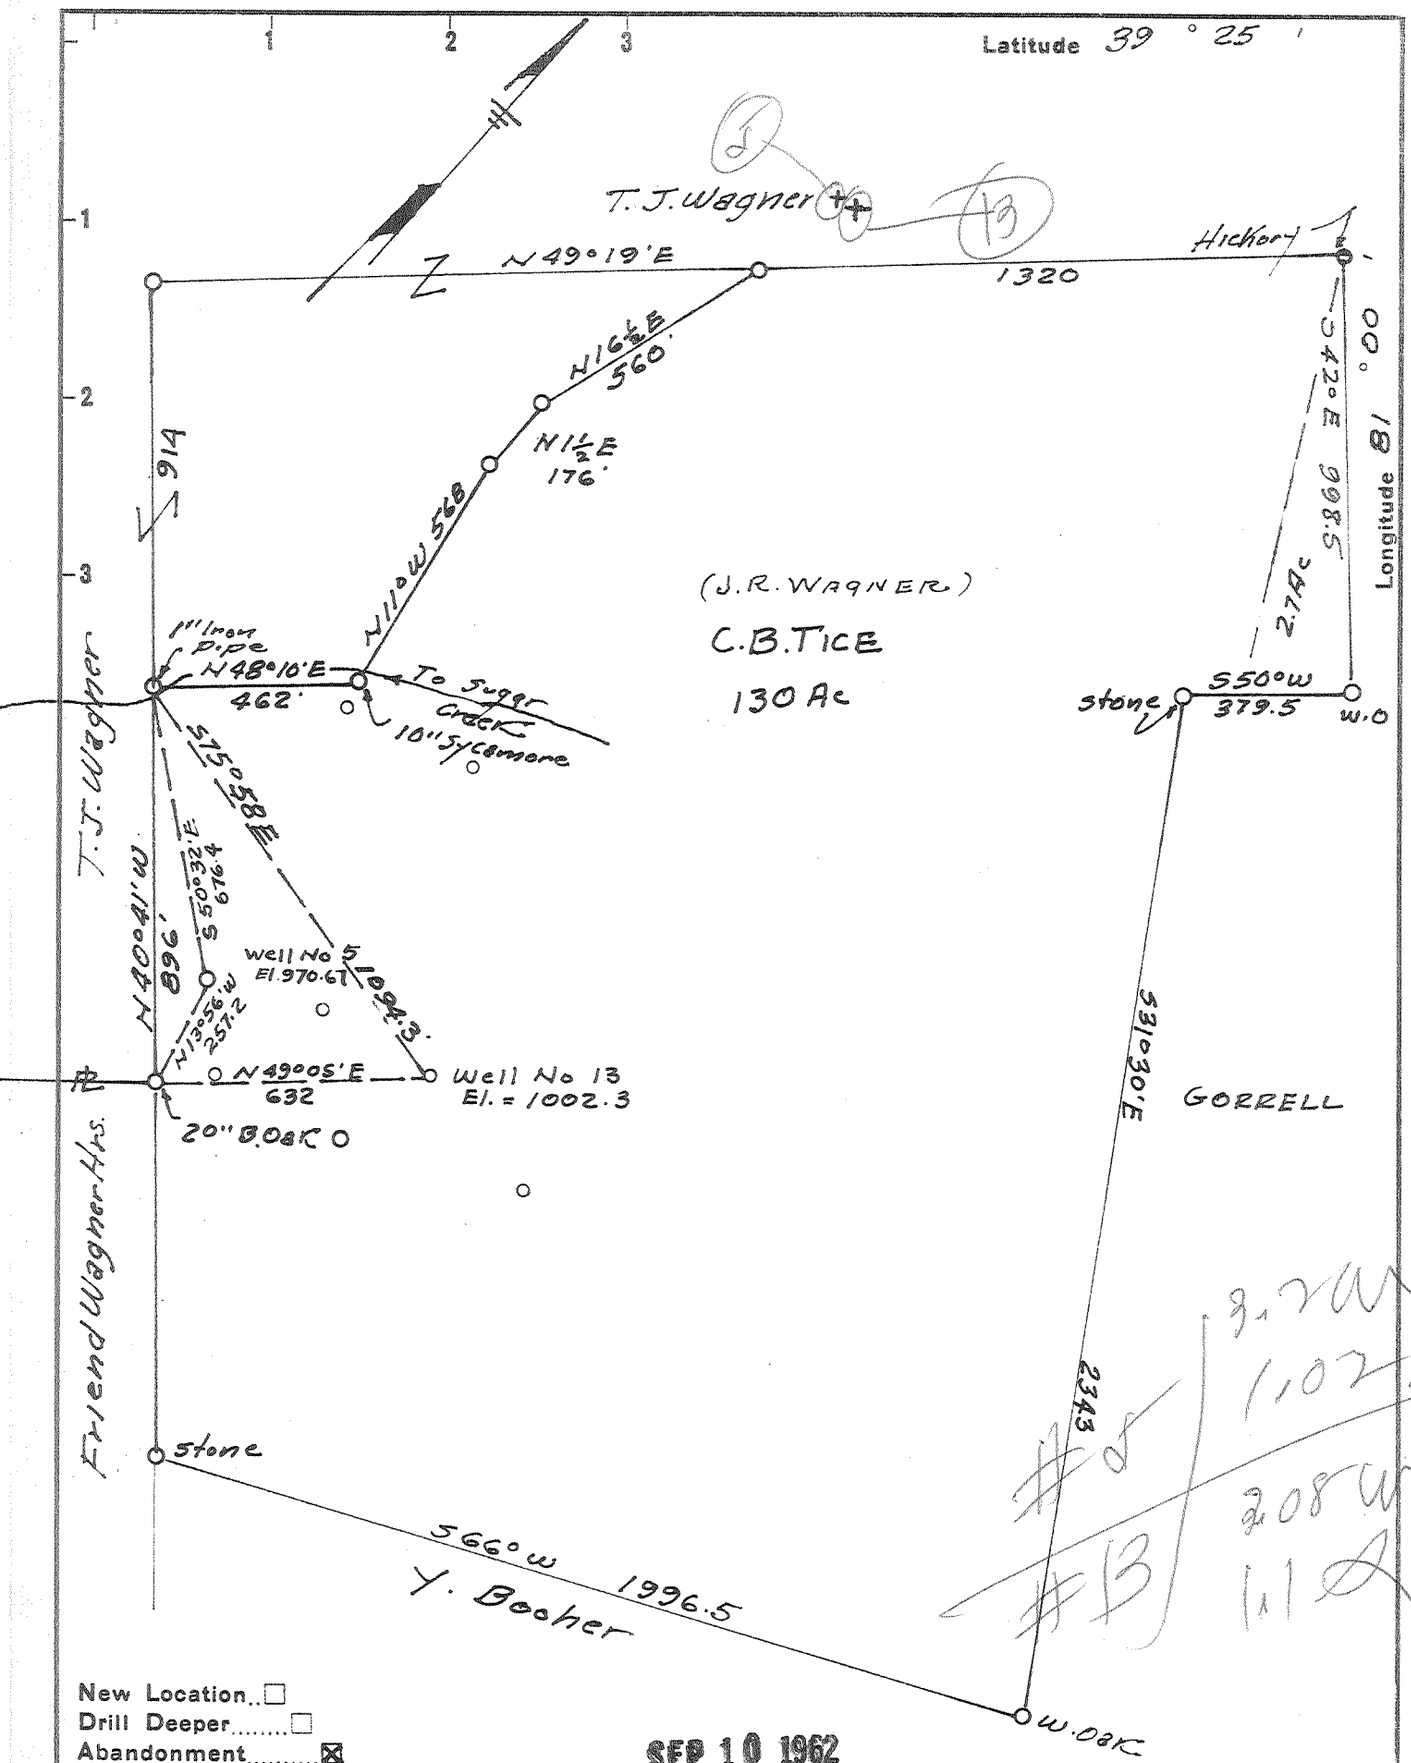

New Location ☐
Drill Deeper ☐
Abandonment ☒

SEP 10 1962

Company LEONARD HART
Address 702-2ND St. St Marys W.Va.
Farm C. B. TICE
Tract _____ Acres 130 Lease No. _____
Well (Farm) No. 5 & 13 Serial No. _____
Elevation (Spirit Level) No5-970.67 No13-1002.3
Quadrangle St Marys
County Pleasants District UNION
Engineer H. F. Johnston
Engineer's Registration No. 2492
File No. _____ Drawing No. _____
Date Aug 23, 1962 Scale 1" = 400'

STATE OF WEST VIRGINIA
DEPARTMENT OF MINES
OIL AND GAS DIVISION
CHARLESTON

WELL LOCATION MAP

FILE NO. PLEAS-1010-A-#5
PLEAS-1011-A-#13

+ Denotes location of well on United States Topographic Maps, scale 1 to 62,500, latitude and longitude lines being represented by border lines as shown.

— Denotes one inch spaces on border line of original tracing.

K+E 156 IMPERIAL TRACING CLOTH T.M. 175

C. B. TICE MS, SEC 13 — LEONARD HART — PLEAS-1010-11-A