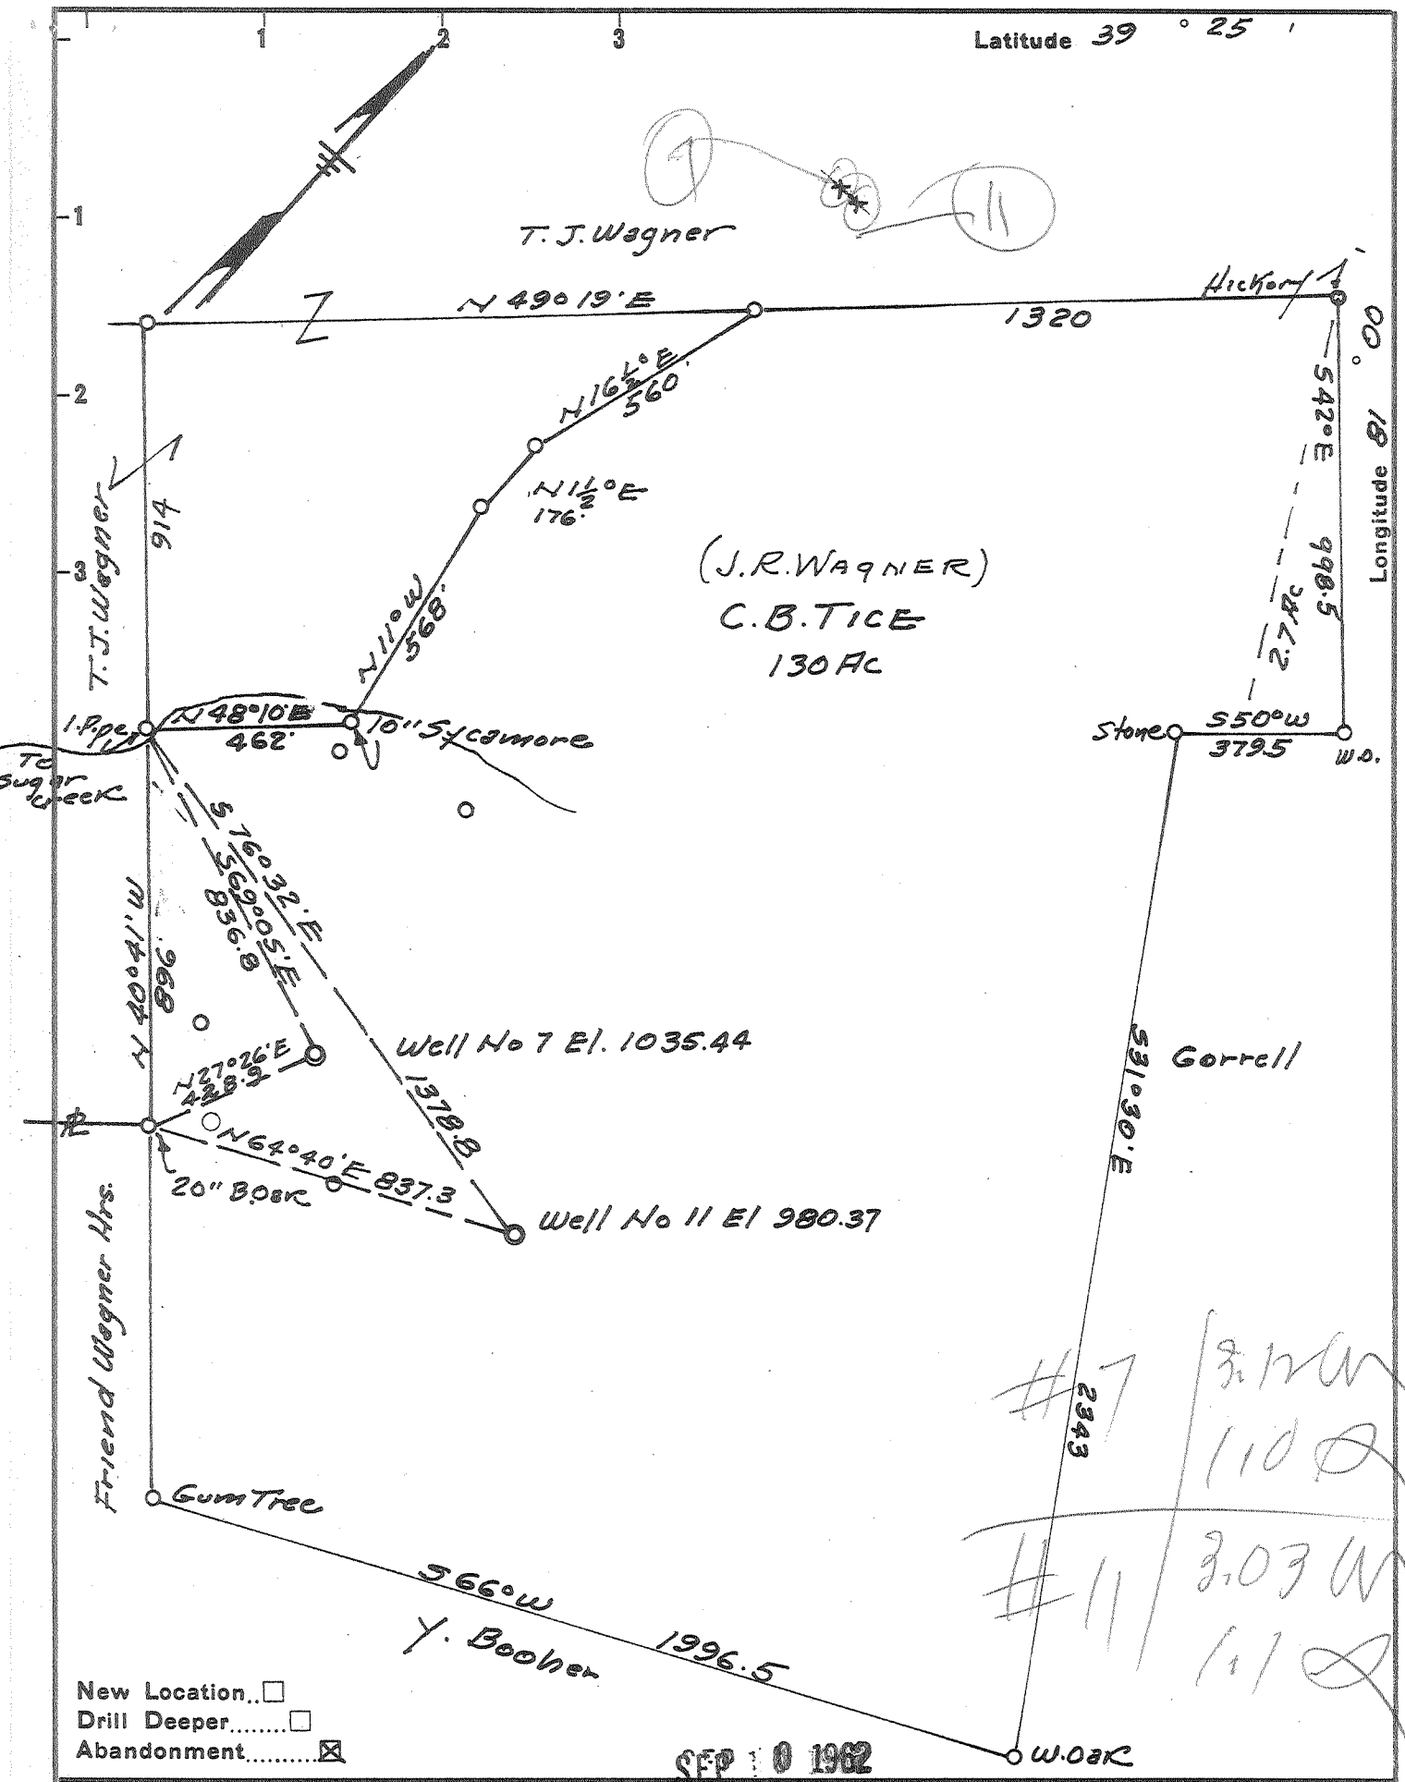

Company LEONARD HART

Address 702 - 2ND St. St Marys W. Va.

Farm C. B. TICE

Tract _____ Acres 130 Lease No. _____

Well (Farm) No. 7 & 11 Serial No. _____

Elevation (Spirit Level) (No 7 - 1035.44) No 11 980.37

Quadrangle St. Marys

County Pleasants District UNION

Engineer H. F. Johnston

Engineer's Registration No. 2492

File No. _____ Drawing No. _____

Date Aug 23, 1962 Scale 1" = 400

STATE OF WEST VIRGINIA
DEPARTMENT OF MINES
OIL AND GAS DIVISION
CHARLESTON

WELL LOCATION MAP

FILE NO. PLEAS-1014-A-#7
PLEAS-1015-A #11

✚ Denotes location of well on United States Topographic Maps, scale 1 to 62,500, latitude and longitude lines being represented by border lines as shown.

— Denotes one inch spaces on border line of original tracing.

K+E 156 IMPERIAL TRACING CLOTH T.M

C. B. TICE Nos. 7 & 11 — LEONARD HART — PLEAS-1014-15-A