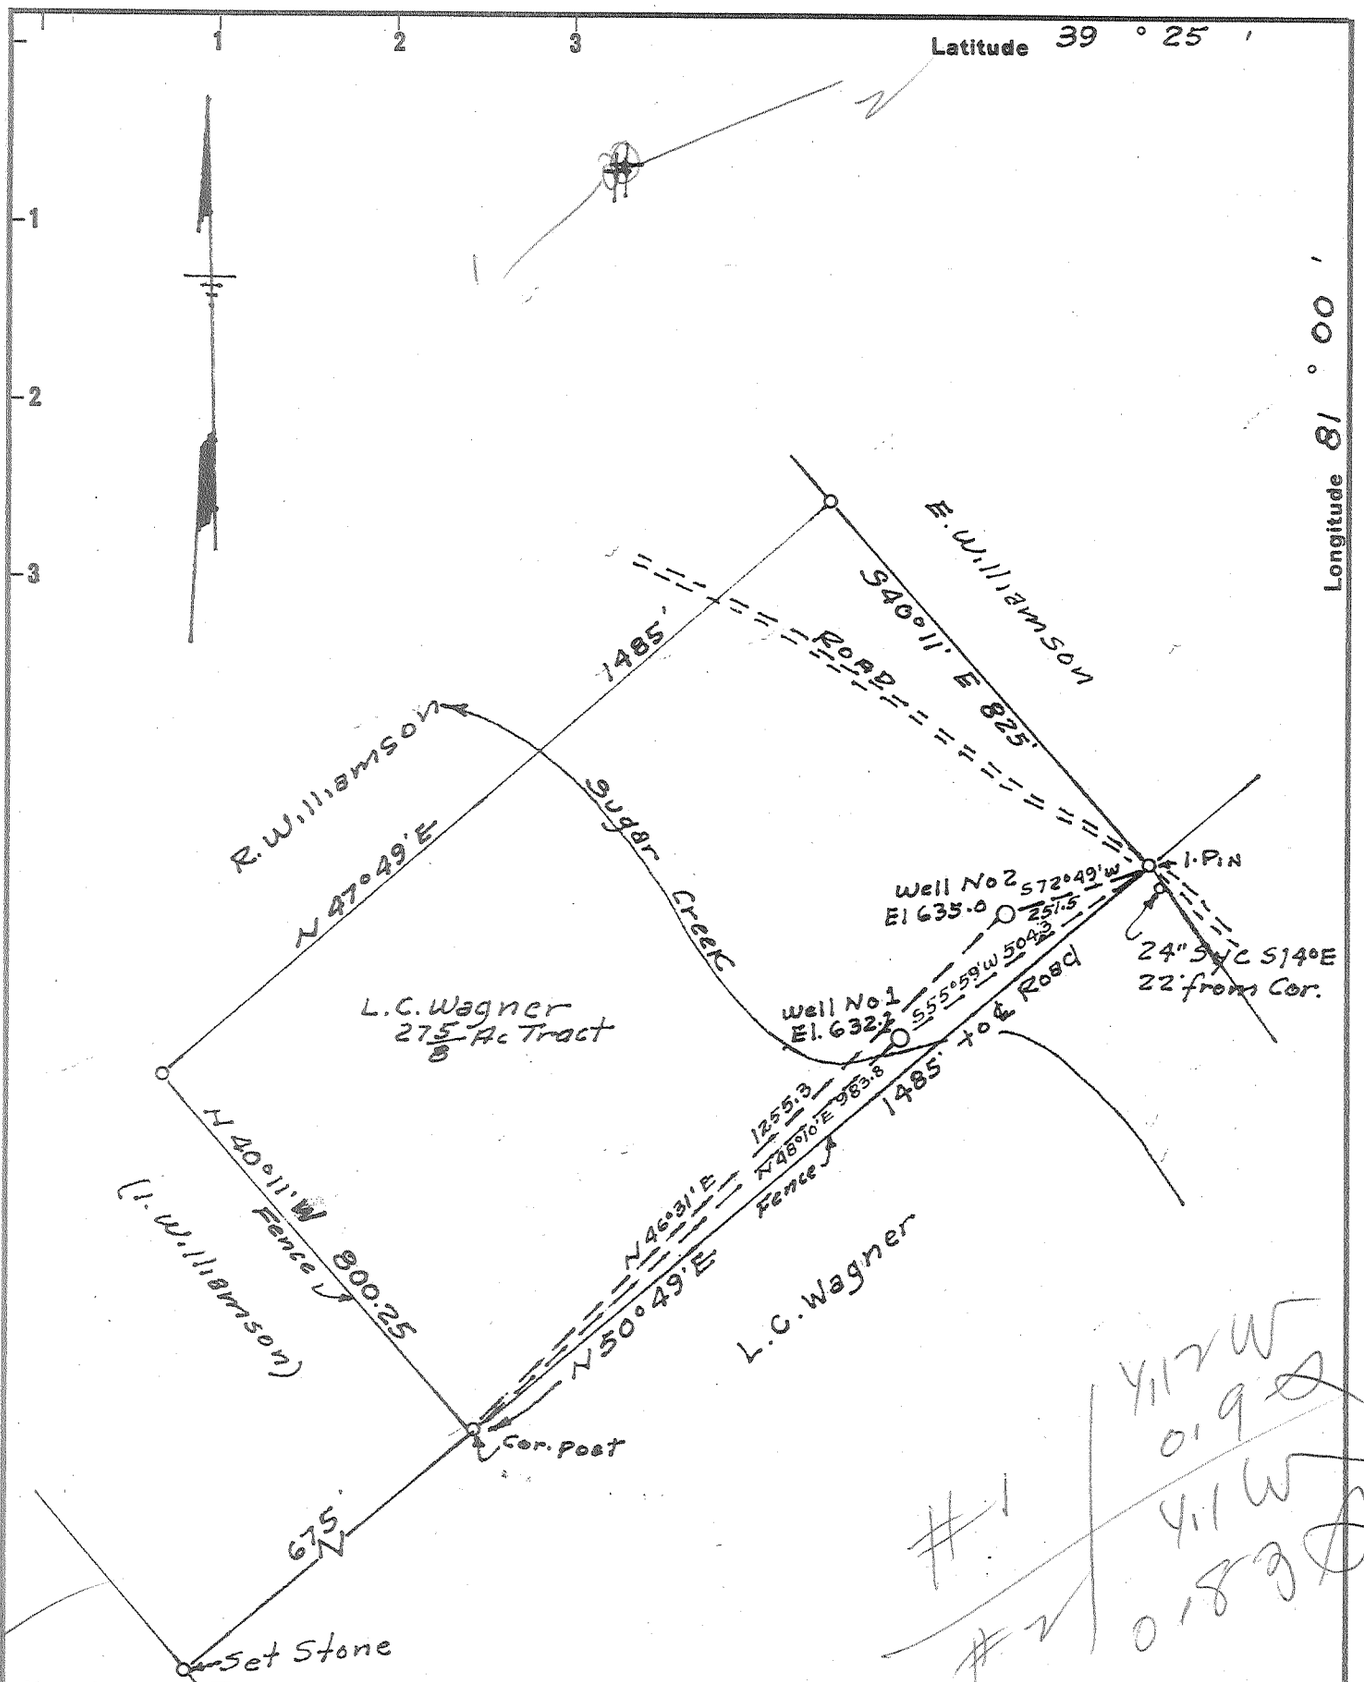

New Location ☐
Drill Deeper ☐
Abandonment ☒

NOV - 5 1962

Company Leonard Hart
Address 702 - 2nd St. St. Marys, W. Va.
Farm L. C. Wagner
Tract ____ Acres 27 5/8 Lease No. ____
Well (Farm) No. 1 & 2 Serial No. ____
Elevation (Spirit Level) #1-632.1 #2-635.0
Quadrangle St Marys
County Pleasants District Union
Engineer H H Johnston
Engineer's Registration No. 2492
File No. ____ Drawing No. ____
Date Oct 10, 1962 Scale 1" = 300'

STATE OF WEST VIRGINIA
DEPARTMENT OF MINES
OIL AND GAS DIVISION
CHARLESTON

WELL LOCATION MAP

FILE NO. PLEAS-1043-A-#1,
PLEAS-1044-A-#2

+ Denotes location of well on United States Topographic Maps, scale 1 to 62,500, latitude and longitude lines being represented by border lines as shown.

— Denotes one inch spaces on border line of original tracing.

K+E 150 IMPERIAL TRACING CLOTH T. M 175

L. C. WAGNER #'s 1 & 2 — LEONARD HART

PLEAS 1043-A
1044-A