Plot ✓ Log ✓ Card ✓ CSD ___ Mflm ___

P.&A. 9/11/72 CEN

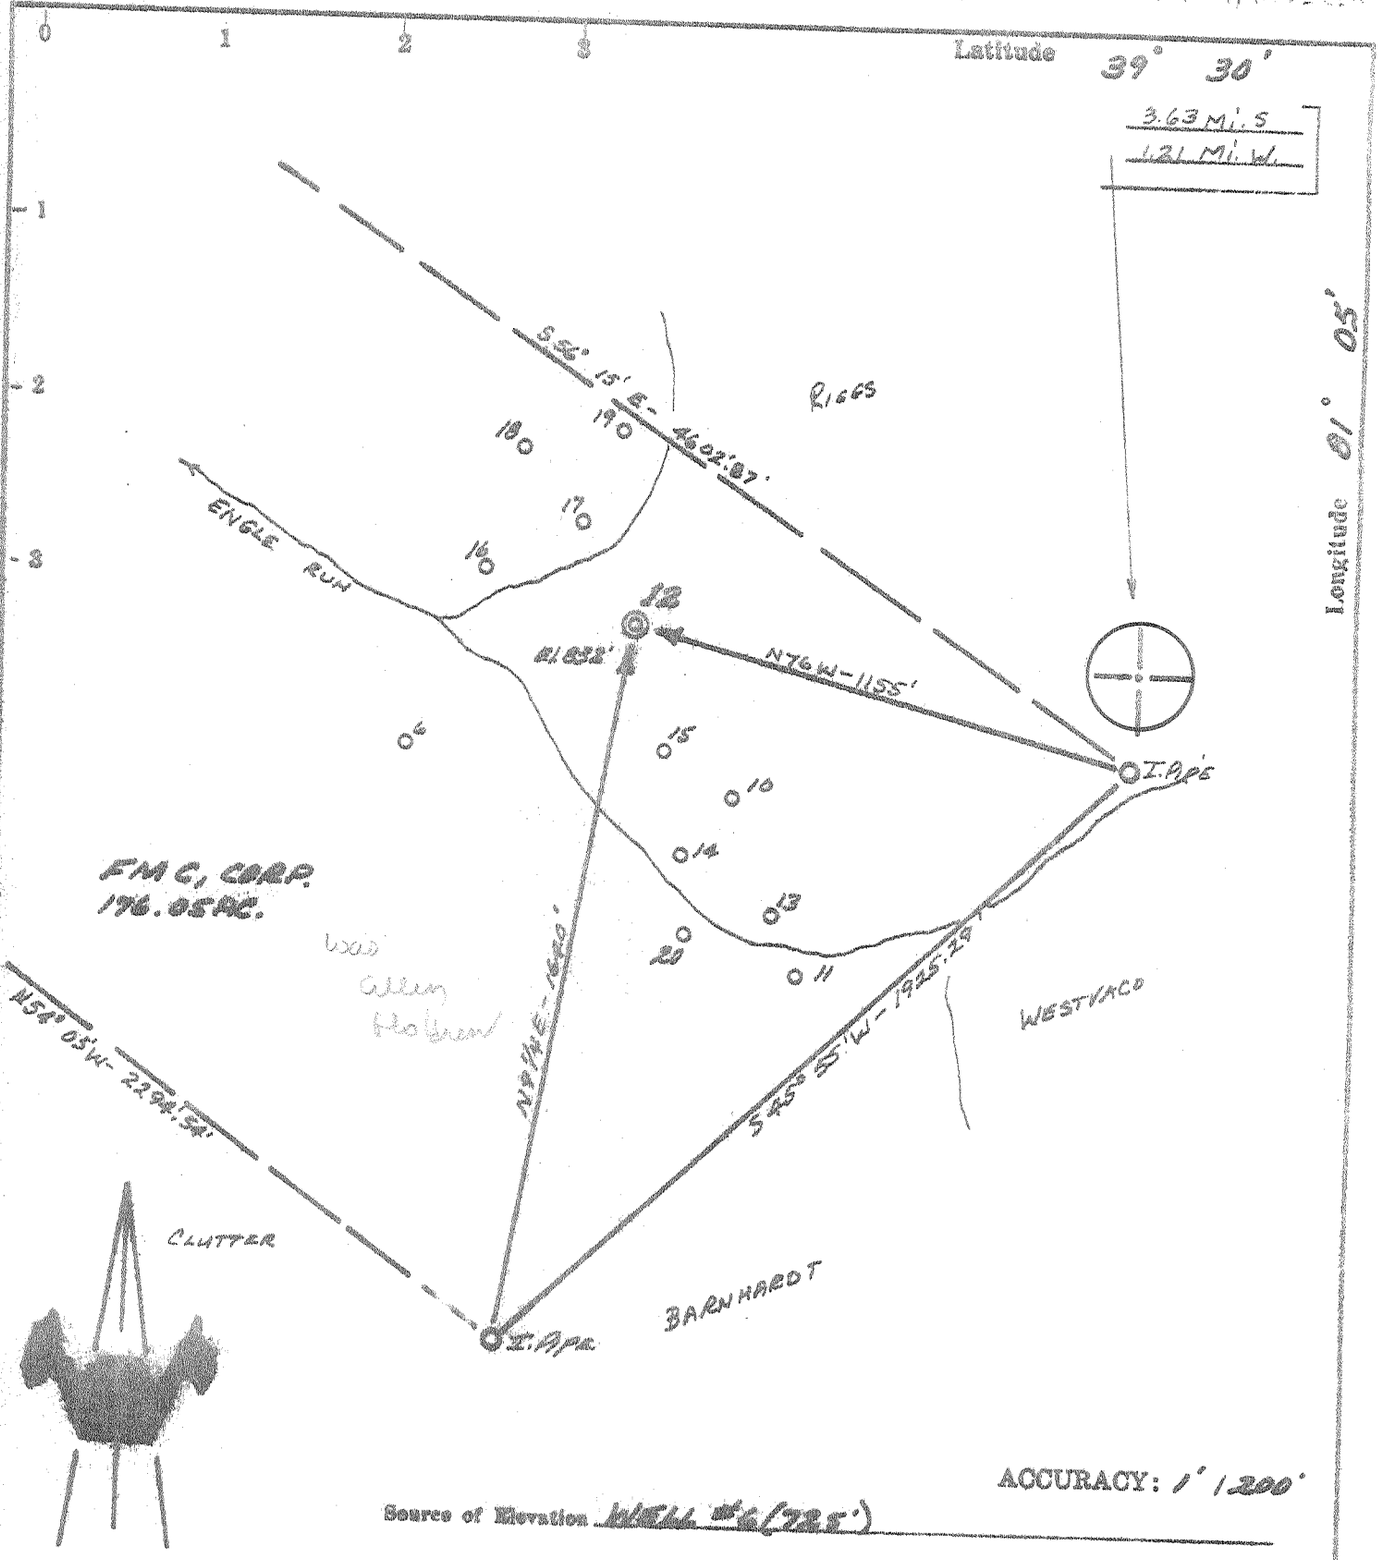

ACCURACY: 1' / 200'

Source of Elevation WELL #6 (725')

I, the undersigned, hereby certify that this map is correct to the best of my knowledge and belief and shows all the information required by paragraph 6 of the rules and regulations of the oil and gas section of the mining laws of West Virginia.

New Location ☐
Drill Deeper ☐
Abandonment ☒ -11-26-73
Fracture ☐
Redrill ☐

Company A. E. MARPLE - Charles Street
Address ST. MARYS, W.VA.
Farm FMC, CORP.
Tract ___ Acres 176.05' Lease No. ___
Well (Farm) No. 12 Serial No. ___
Elevation (Spirit Level) 832'
Quadrangle ST. MARYS NC
County PLEASANTS District UNION
Engineer CHET WATERMAN
Engineer's Registration No. 3788
File No. 72003-336 Drawing No. ___
Date 6/3/72 Scale 1" = 400'

STATE OF WEST VIRGINIA
DEPARTMENT OF MINES
OIL AND GAS DIVISION
CHARLESTON

WELL LOCATION MAP

FILE NO. Pleas-1104-A

+ Denotes location of well on United States Topographic Maps, scale 1 to 62,500, latitude and longitude lines being represented by border lines as shown.

— Denotes one inch spaces on border line of original tracing.

47 073

DEC 7 1973