Plat ✓ Log ___ Card ✓ CSD ___

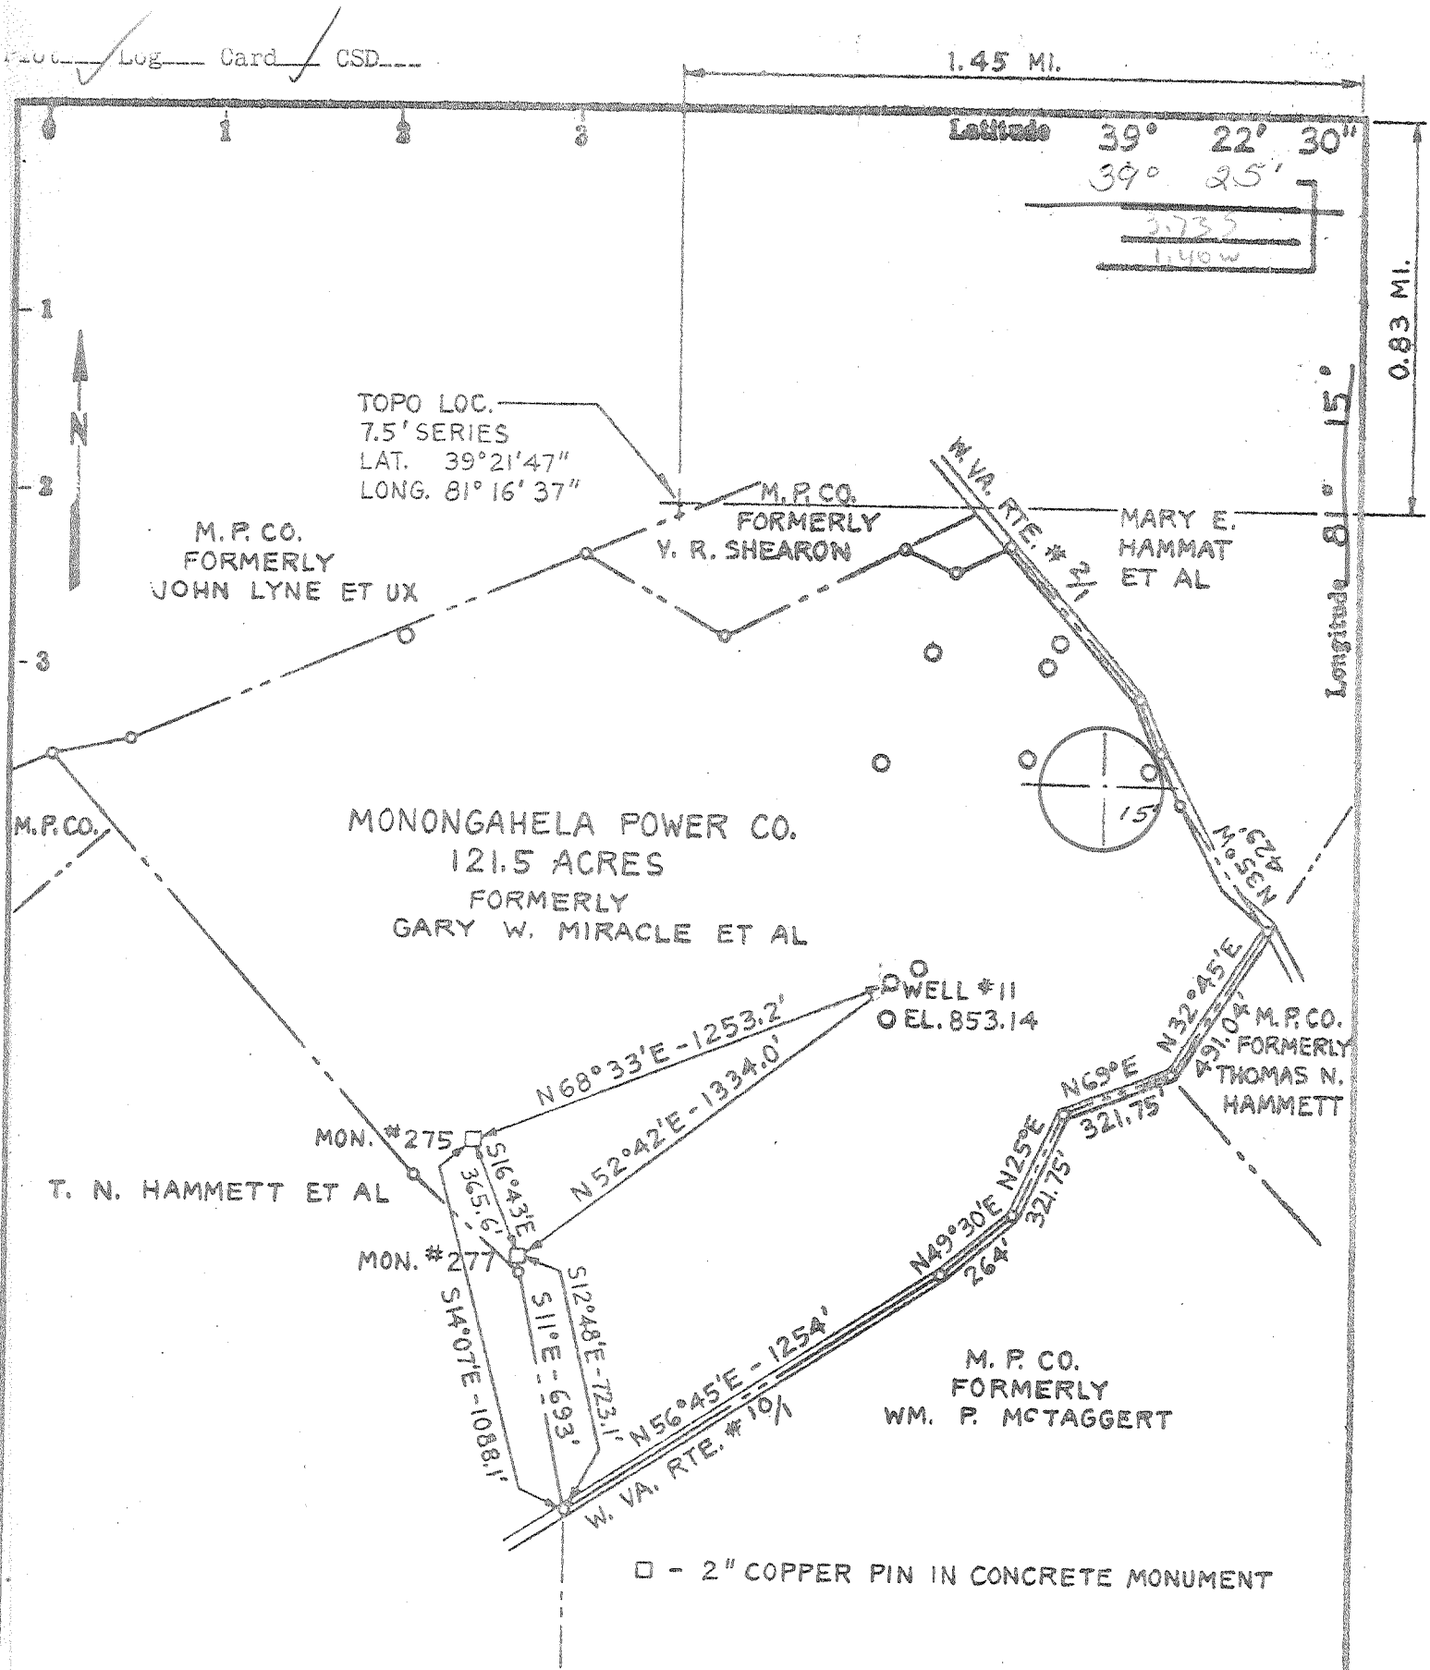

Fracture....☐
Redrill.....☐
New Location ___☐
Drill Deeper ___☐
Abandonment ___☒ Issued - 2-20-78

Source of Elevation U.S.G.S. B.M.#B132 1957; EL. 634.41

I, the undersigned, hereby certify that this map is correct to the best of my knowledge and belief and shows all the information required by paragraph 6 of the rules and regulations of the oil and gas section of the mining laws of West Virginia.

Minimum accuracy, one part in 560'

Company MONONGAHELA POWER COMPANY
Address 1310 Fairmont Ave., Fairmont, W.Va.
Farm M.P.CO. (formerly Gary W. Miracle Et Al)
Tract ___ Acres 121.5 Lease No. ___
Well (Farm) No. 11 Serial No. EC
Elevation (Spirit Level) 853.14 Marietta 15'
Quadrangle Willow Island, W.Va.-Ohio
County Pleasants District Grant
Surveyor or Engineer ___
Surveyor's or Engineer's Registration No. W.Va. L.L.S.#32
File No. ___ Drawing No. ___
Date ___ Scale 1"=500'

STATE OF WEST VIRGINIA
DEPARTMENT OF MINES
OIL AND GAS DIVISION
CHARLESTON

WELL LOCATION MAP

FILE NO. PLEAS-1130-A

+ Denotes location of well on United States Topographic Maps, scale 1 to 24,000 latitude and longitude lines being represented by border lines as shown.

— Denotes one inch spaces on border line of original tracing.

47-073 MAR 6 1978