FORM WW 6

VANSICKLE LEASE
65 ACRES±
WELL NO. 1M

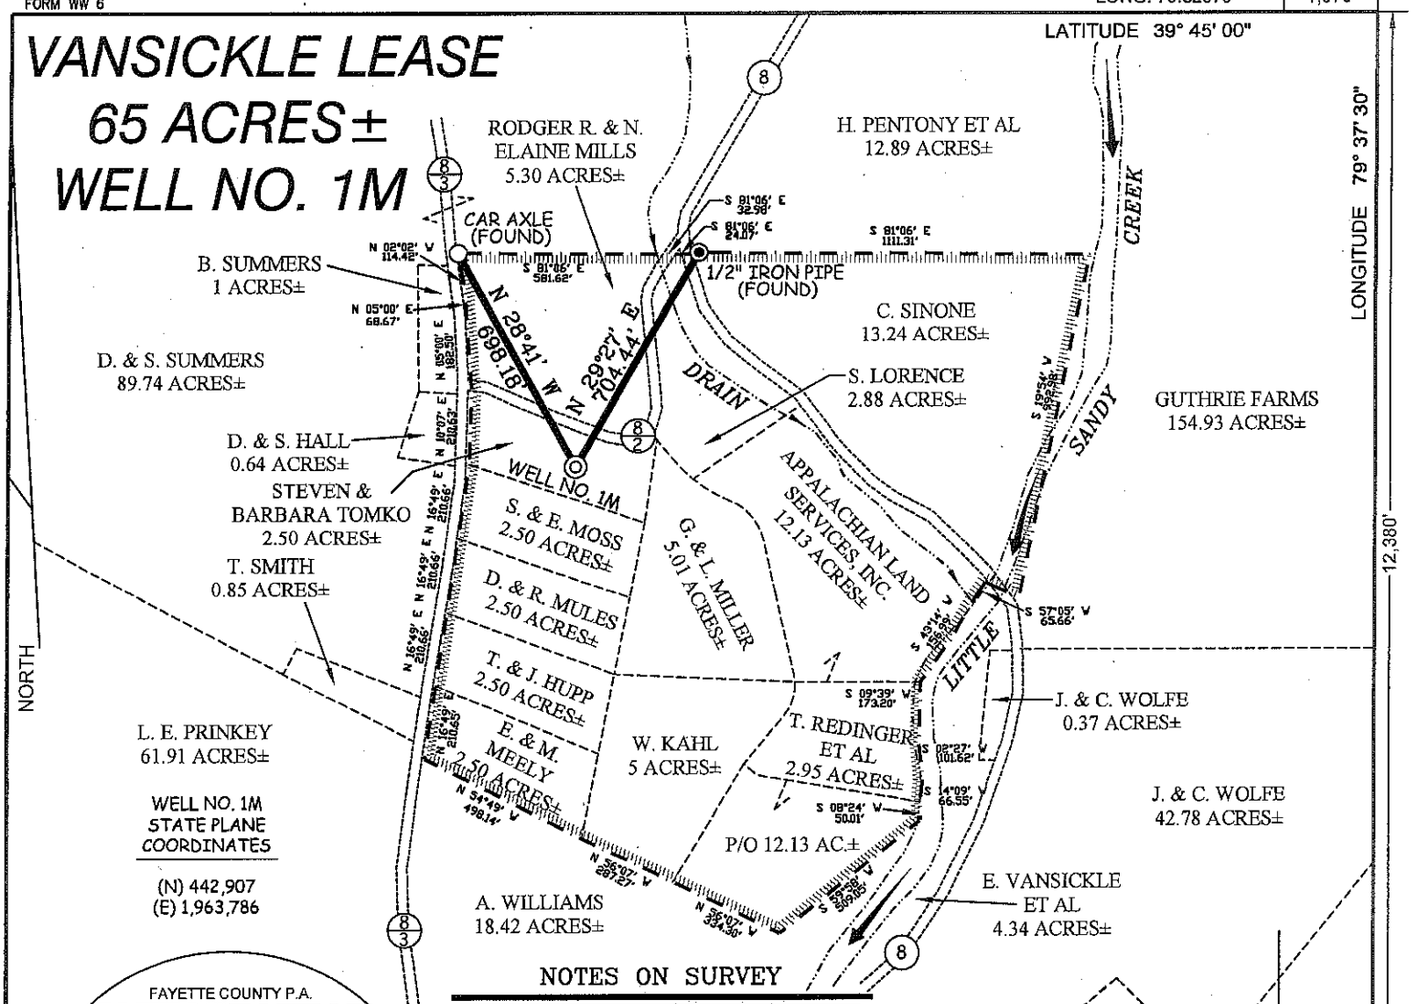

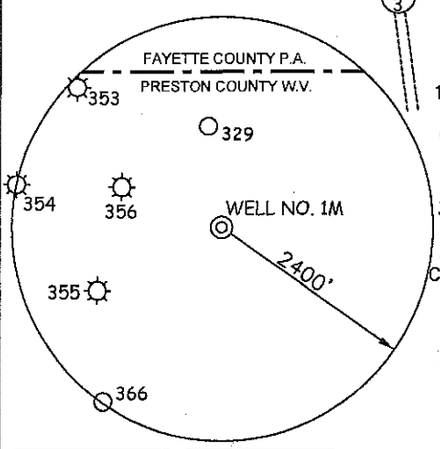

NOTES ON SURVEY

1. TIES TO WELLS AND CORNERS ARE BASED ON GRID NORTH FOR THE WV STATE PLANE COORDINATE SYSTEM NORTH ZONE NAD '27.
2. TIES TO REFERENCES ARE BASED ON MAGNETIC NORTH 04/20/09.
3. LEASE BOUNDARY SHOWN HEREON TAKEN FROM A SUBDIVISION PLAT PREPARED BY JAMES BRUCE DAVIS P.S. #796 FOR SANDY CREEK ACRES DATED THE 28TH DAY OF JUNE 2004.
4. SURFACE OWNER AND ADJOINER INFORMATION TAKEN FROM THE ASSESSOR AND COUNTY CLERK RECORDS OF PRESTON COUNTY IN JULY, 2008.
5. WELL LAT./LONG. (NAD'27) ESTABLISHED BY OGPS(SUBMETER MAPPING GRADE).

REFERENCES

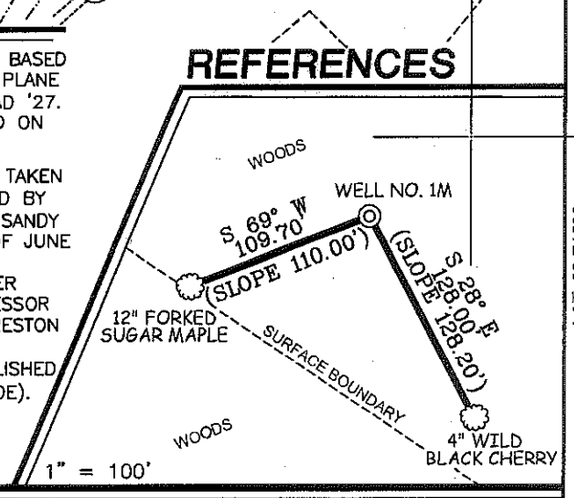

SLS

I THE UNDERSIGNED, HEREBY CERTIFY THAT THIS PLAT IS CORRECT TO THE BEST OF MY KNOWLEDGE AND BELIEF AND SHOWS ALL THE INFORMATION REQUIRED BY LAW AND THE REGULATIONS ISSUED AND PRESCRIBED BY THE DIVISION OF ENVIRONMENTAL PROTECTION.

P.S. 677 Gregory A. Smith

GREGORY A. SMITH LICENSED No. 677 STATE OF WEST VIRGINIA PROFESSIONAL SURVEYOR

(+) DENOTES LOCATION OF WELL ON UNITED STATES TOPOGRAPHIC MAPS.

DATE APRIL 28 , 20 09

OPERATORS WELL NO. VANSICKLE #1M

API WELL NO. 47 — 077 — 00506
STATE COUNTY PERMIT

CANCELLED

MINIMUM DEGREE OF ACCURACY 1 / 200

PROVEN SOURCE OF ELEVATION DGPS (SUBMETER MAPPING GRADE)

FILE NO. 6538P1MR (279-31)

SCALE 1" = 500'

STATE OF WEST VIRGINIA
DIVISION OF ENVIRONMENTAL PROTECTION
OFFICE OF OIL AND GAS

WELL TYPE : OIL ____ GAS X LIQUID INJECTION ____ WASTE DISPOSAL ____ IF "GAS" PRODUCTION X STORAGE ____ DEEP ____ SHALLOW X

LOCATION :
ELEVATION 1,671' WATERSHED TRIBUTARY OF LITTLE SANDY CREEK
DISTRICT GRANT COUNTY PRESTON QUADRANGLE BRUCETON MILLS 7.5'
SURFACE OWNER STEVEN & BARBARA TOMKO ACREAGE 2.50±
ROYALTY OWNER STEVEN & BARBARA TOMKO, ET AL LEASE ACREAGE 2.5 OF 65±
PROPOSED WORK : LEASE NO. ____
DRILL X CONVERT ____ DRILL DEEPER ____ REDRILL ____ FRACTURE OR STIMULATE X PLUG OFF OLD ____
FORMATION ____ PERFORATE NEW FORMATION ____ PLUG AND ABANDON ____ CLEAN OUT AND REPLUG ____ OTHER ____
PHYSICAL CHANGE IN WELL (SPECIFY) ____ TARGET FORMATION ELK
ESTIMATED DEPTH 5,980'

COUNTY NAME

PERMIT

WELL OPERATOR TEXAS KEYSTONE, INC. DESIGNATED AGENT JON FARMER
ADDRESS 560 EPSILON DR. ADDRESS 139-B KILGORE ROAD
PITTSBURGH, PA 15238 SCOTT DEPOT, WV 25560

03/02/2012

124308