FORM WW-6

MOUNTAINEER KEYSTONE, LLC.
WELL NO. DONALD VINCENT NO. 101

NOTES:
-PLAT ORIENTATION, CORNERS, AND WELL REFERENCES ARE BASED UPON THE GRID NORTH MERIDIAN FOR THE WV STATE PLANE COORDINATE SYSTEM, NORTH ZONE NAD 83. WELL LOCATION REFERENCE TIES ARE BASED UPON THE MAGNETIC MERIDIAN.

-THERE APPEARS TO BE NO WATER WELLS LOCATED WITHIN 1000' OF WELL 101

11,378' TOP HOLE
LATITUDE 39° 22' 30"

LONGITUDE 79° 50' 00"

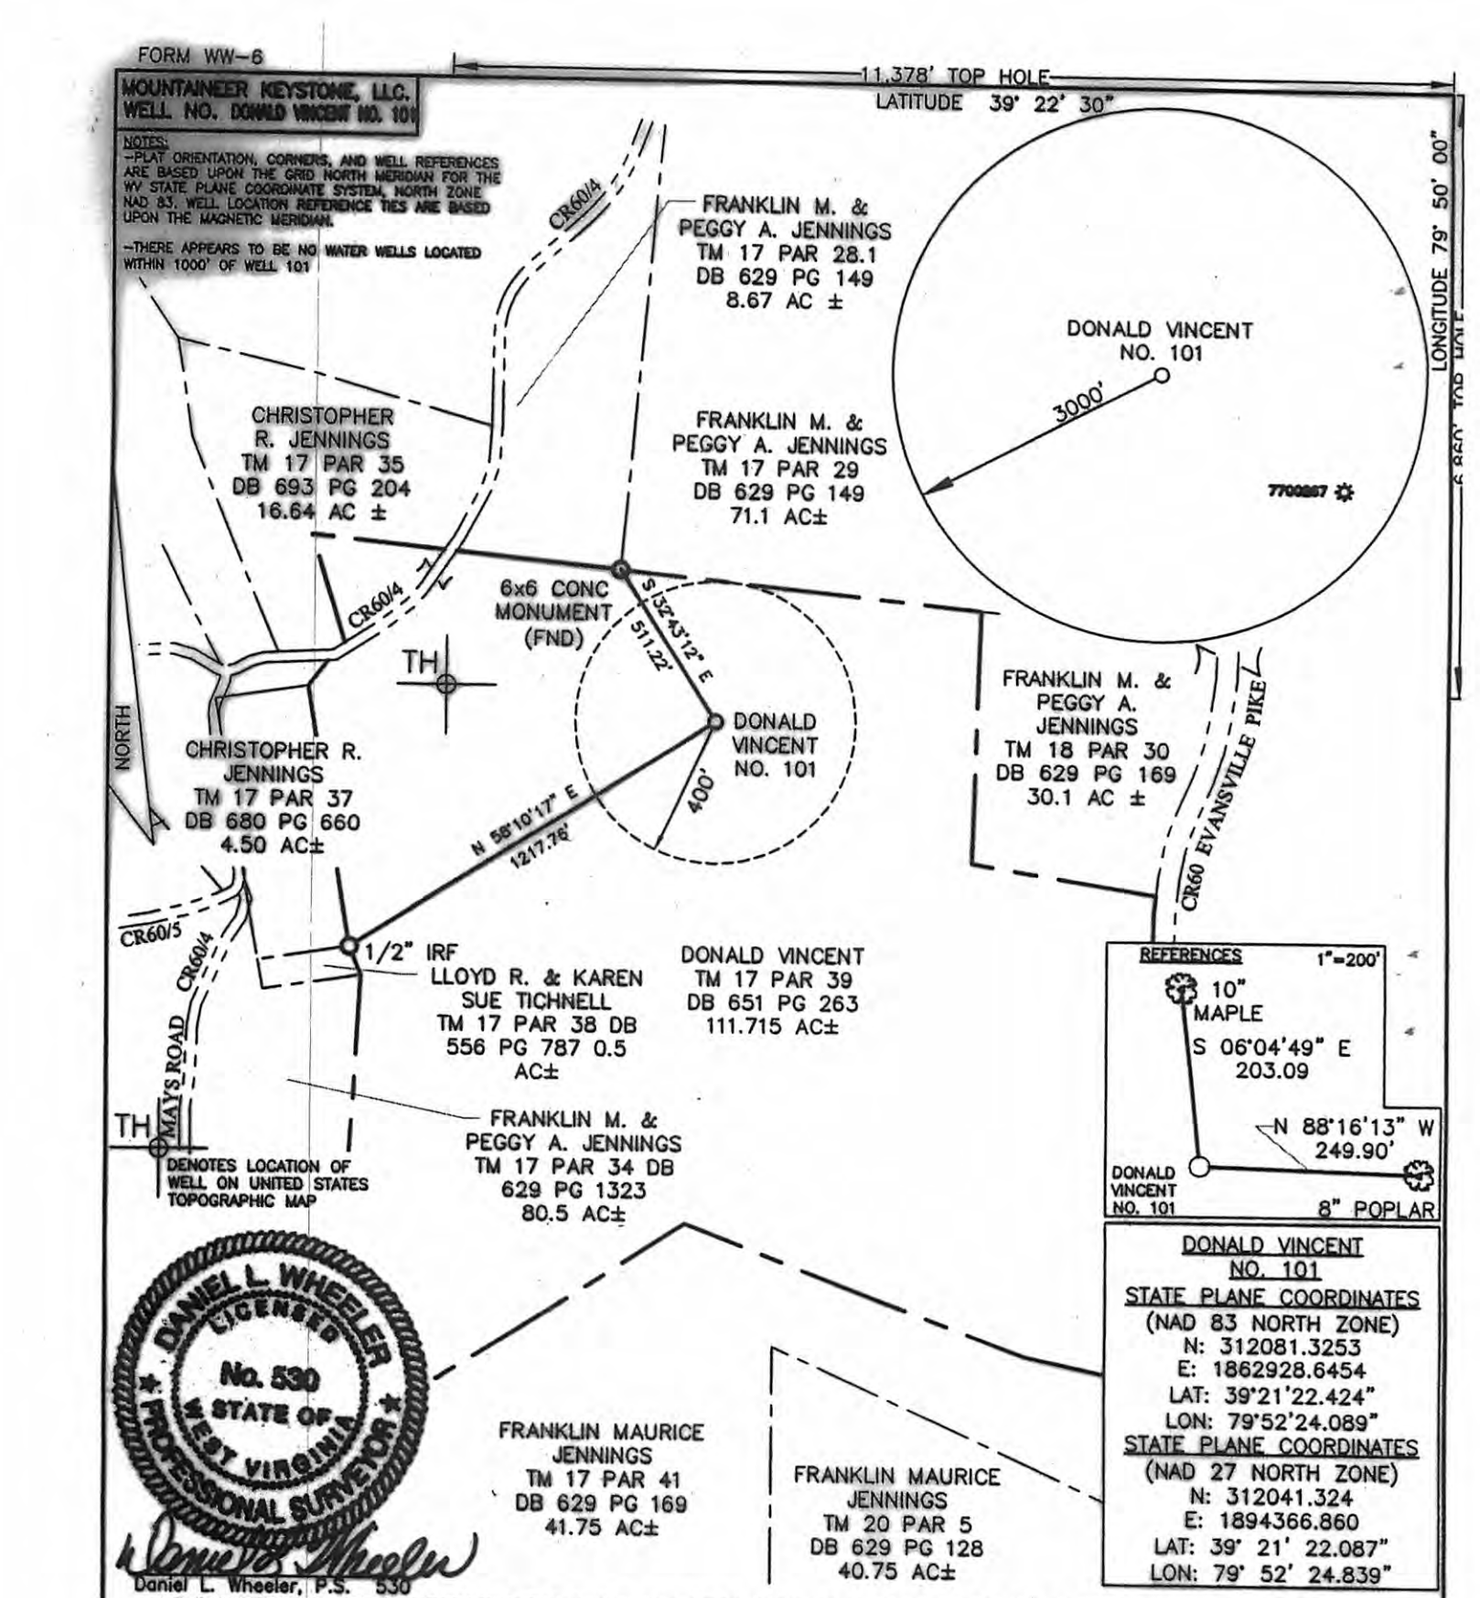

DONALD VINCENT
NO. 101
STATE PLANE COORDINATES
(NAD 83 NORTH ZONE)
N: 312081.3253
E: 1862928.6454
LAT: 39°21'22.424"
LON: 79°52'24.089"
STATE PLANE COORDINATES
(NAD 27 NORTH ZONE)
N: 312041.324
E: 1894366.860
LAT: 39° 21' 22.087"
LON: 79° 52' 24.839"

DANIEL L. WHEELER LICENSED No. 530 STATE OF WEST VIRGINIA PROFESSIONAL SURVEYOR

Daniel L. Wheeler, P.S. 530

I THE UNDERSIGNED, HEREBY CERTIFY THAT THIS PLAT IS CORRECT TO THE BEST OF MY KNOWLEDGE AND BELIEF AND SHOWS ALL THE INFORMATION REQUIRED BY LAW AND THE REGULATIONS ISSUED AND PRESCRIBED BY THE DIVISION OF ENVIRONMENTAL PROTECTION.

FILE NO. 030-2010
SCALE: 1"=500'
MINIMUM DEGREE OF ACCURACY: 1 in 2500
PROVEN SOURCE OF ELEVATION: OPUS SURVEY GRADE GPS

STATE OF WEST VIRGINIA
DIVISION OF ENVIRONMENTAL PROTECTION
OFFICE OF OIL & GAS

DATE OCTOBER 26 ,2011
OPERATOR'S WELL NO. DONALD VINCENT NO. 101
API WELL NO.
47 - 077 - 00588
STATE COUNTY PERMIT
CANCELLED

WELL TYPE: OIL ☐ GAS ☒ LIQUID INJECTION ☐ WASTE DISPOSAL ☐ (IF "GAS"), PRODUCTION ☒ STORAGE ☐ DEEP ☒ SHALLOW ☐
LOCATION: ELEVATION: 1,675' WATER SHED: SANDY CREEK
DISTRICT: LYON COUNTY: PRESTON
QUADRANGLE: FELLOWSVILLE ACREAGE: 111.715 AC±
SURFACE OWNER: DONALD VINCENT LEASE ACREAGE: 111.715 AC±
OIL & GAS ROYALTY OWNER: DONALD VINCENT LEASE NO.
PROPOSED WORK: DRILL ☒ CONVERT ☐ DRILL DEEPER ☐ REDRILL ☐ FRACTURE OR STIMULATE ☒
PERFORATE NEW FORMATION ☐ PLUG OFF OLD FORMATION ☐ OTHER PHYSICAL CHANGE IN WELL (SPECIFY)
PLUG AND ABANDON CLEAN OUT AND REPLUG
TARGET FORMATION: MARCELLUS SHALE ESTIMATED DEPTH: 8,000' TVD

THRASHER ENGINEERING
OIL AND GAS DIVISION
30 COLUMBIA BLVD.
CLARKSBURG, WV 26301
PHONE 304-624-4108

WELL OPERATOR: MOUNTAINEER KEYSTONE, LLC.
ADDRESS: 1111 VAN VOORHIS ROAD, SUITE G
MORGANTOWN, WV 26505

DESIGNATED AGENT: JOHN NOCK
ADDRESS: 1111 VAN VOORHIS ROAD, SUITE G
MORGANTOWN, WV 26505

10/24/2014