FORM WW 6

GAS RIGHT DEED
28 LEASE
14,650 ACRES±
WELL NO. WV 512762

LATITUDE 38° 45' 00"

LONGITUDE 80° 05' 00"

10,750'

4,130'

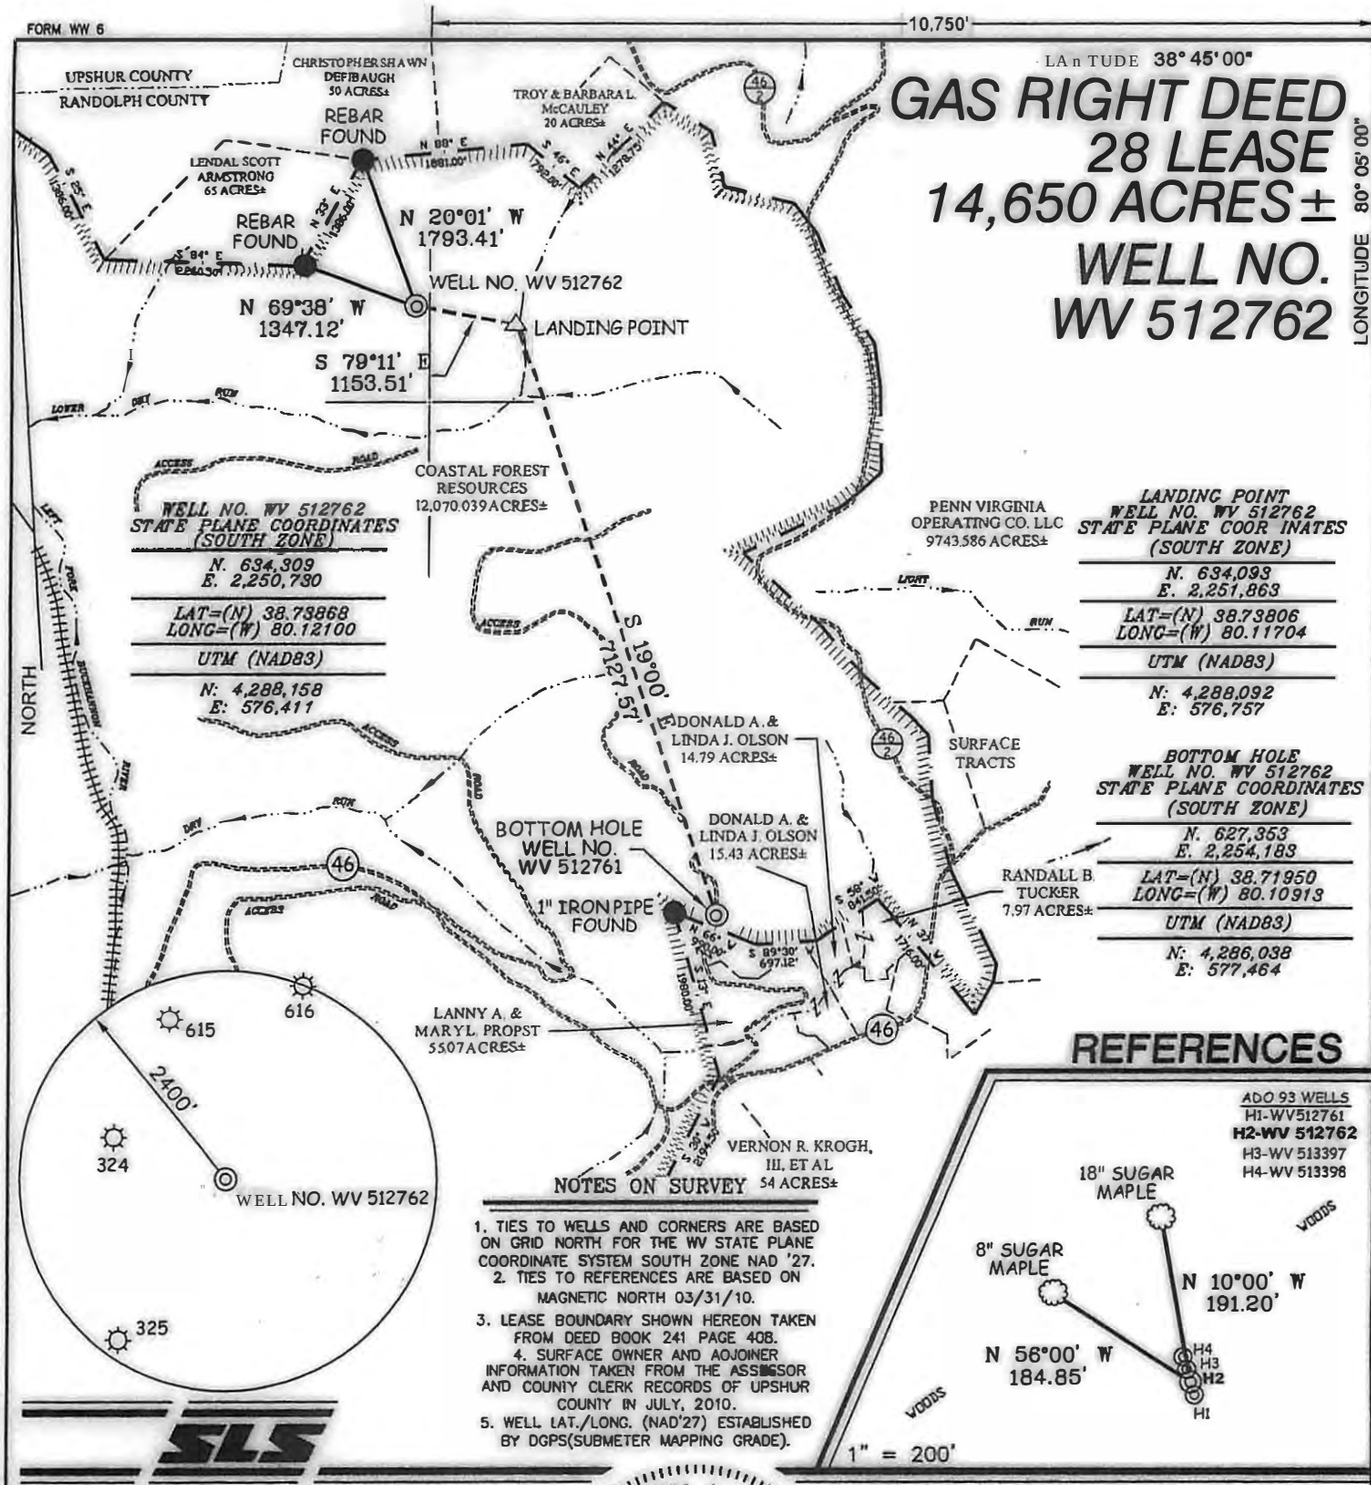

WELL NO. WV 512762 STATE PLANE COORDINATES (SOUTH ZONE)

N. 634,309
E. 2,250,730

LAT=(N) 38.73868
LONG=(W) 80.12100

UTM (NAD83)

N: 4,288,158
E: 576,411

LANDING POINT WELL NO. WV 512762 STATE PLANE COOR INATES (SOUTH ZONE)

N. 634,093
E. 2,251,863

LAT=(N) 38.73806
LONG=(W) 80.11704

UTM (NAD83)

N: 4,288,092
E: 576,757

BOTTOM HOLE WELL NO. WV 512762 STATE PLANE COORDINATES (SOUTH ZONE)

N. 627,353
E. 2,254,183

LAT=(N) 38.71950
LONG=(W) 80.10913

UTM (NAD83)

N: 4,286,038
E: 577,464

REFERENCES

NOTES ON SURVEY

1. TIES TO WELLS AND CORNERS ARE BASED ON GRID NORTH FOR THE WV STATE PLANE COORDINATE SYSTEM SOUTH ZONE NAD '27.
2. TIES TO REFERENCES ARE BASED ON MAGNETIC NORTH 03/31/10.
3. LEASE BOUNDARY SHOWN HEREON TAKEN FROM DEED BOOK 241 PAGE 408.
4. SURFACE OWNER AND ADJOINER INFORMATION TAKEN FROM THE ASSESSOR AND COUNTY CLERK RECORDS OF UPSHUR COUNTY IN JULY, 2010.
5. WELL LAT./LONG. (NAD'27) ESTABLISHED BY DGPS(SUBMETER MAPPING GRADE).

SLS

I THE UNDERSIGNED, HEREBY CERTIFY THAT THIS PLAT IS CORRECT TO THE BEST OF MY KNOWLEDGE AND BELIEF AND SHOWS ALL THE INFORMATION REQUIRED BY LAW AND THE REGULATIONS ISSUED AND PRESCRIBED BY THE DIVISION OF ENVIRONMENTAL PROTECTION.

P.S. 677 Gregory A. Smith

GREGORY A. SMITH LICENSED No. 677 STATE OF WEST VIRGINIA PROFESSIONAL SURVEYOR

(+) DENOTES LOCATION OF WELL ON UNITED STATES TOPOGRAPHIC MAPS.

DATE AUGUST 27, 20 10

OPERATORS WELL NO. WV 512762

API WELL NO. 47 — 083 — 01242H
STATE COUNTY PERMIT

CANCELLED

MINIMUM DEGREE OF ACCURACY 1 / 2500 FILE NO. 6985P512762 (296-68)

SCALE 1" = 2000'

PROVEN SOURCE OF ELEVATION DGPS (SUBMETER MAPPING GRADE)

STATE OF WEST VIRGINIA
DIVISION OF ENVIRONMENTAL PROTECTION
OFFICE OF OIL AND GAS

WELL TYPE: OIL ___ GAS ___ LIQUID INJECTION ___ WASTE DISPOSAL ___ IF "GAS" PRODUCTION X STORAGE ___ DEEP ___ SHALLOW X

LOCATION:

ELEVATION 3,030' WATERSHED LOWER DRY RUN OF LEFT FORK BUCKHANNON RIVER

DISTRICT MIDDLE FORK COUNTY RANDOLPH QUADRANGLE ADOLPH 7.5'

SURFACE OWNER [illegible] ACREAGE 12,070.04±

ROYALTY OWNER EQT PRODUCTION COMPANY LEASE ACREAGE 14,650±

PROPOSED WORK: LEASE NO. 190028

DRILL X CONVERT ___ DRILL DEEPER ___ REDRILL ___ FRACTURE OR STIMULATE X PLUG OFF OLD FORMATION ___ PERFORATE NEW FORMATION ___ PLUG AND ABANDON ___ CLEAN OUT AND REPLUG ___ OTHER ___

PHYSICAL CHANGE IN WELL (SPECIFY) ___ TARGET FORMATION MARCELLUS

ESTIMATED DEPTH ___

COUNTY NAME

PERMIT

WELL OPERATOR EQT PRODUCTION COMPANY DESIGNATED AGENT REX C. RAY

ADDRESS 1710 PENNSYLVANIA AVENUE ADDRESS 1710 PENNSYLVANIA AVENUE

CHARLESTON, WV 25302 CHARLESTON, WV 25302

07/26/2013