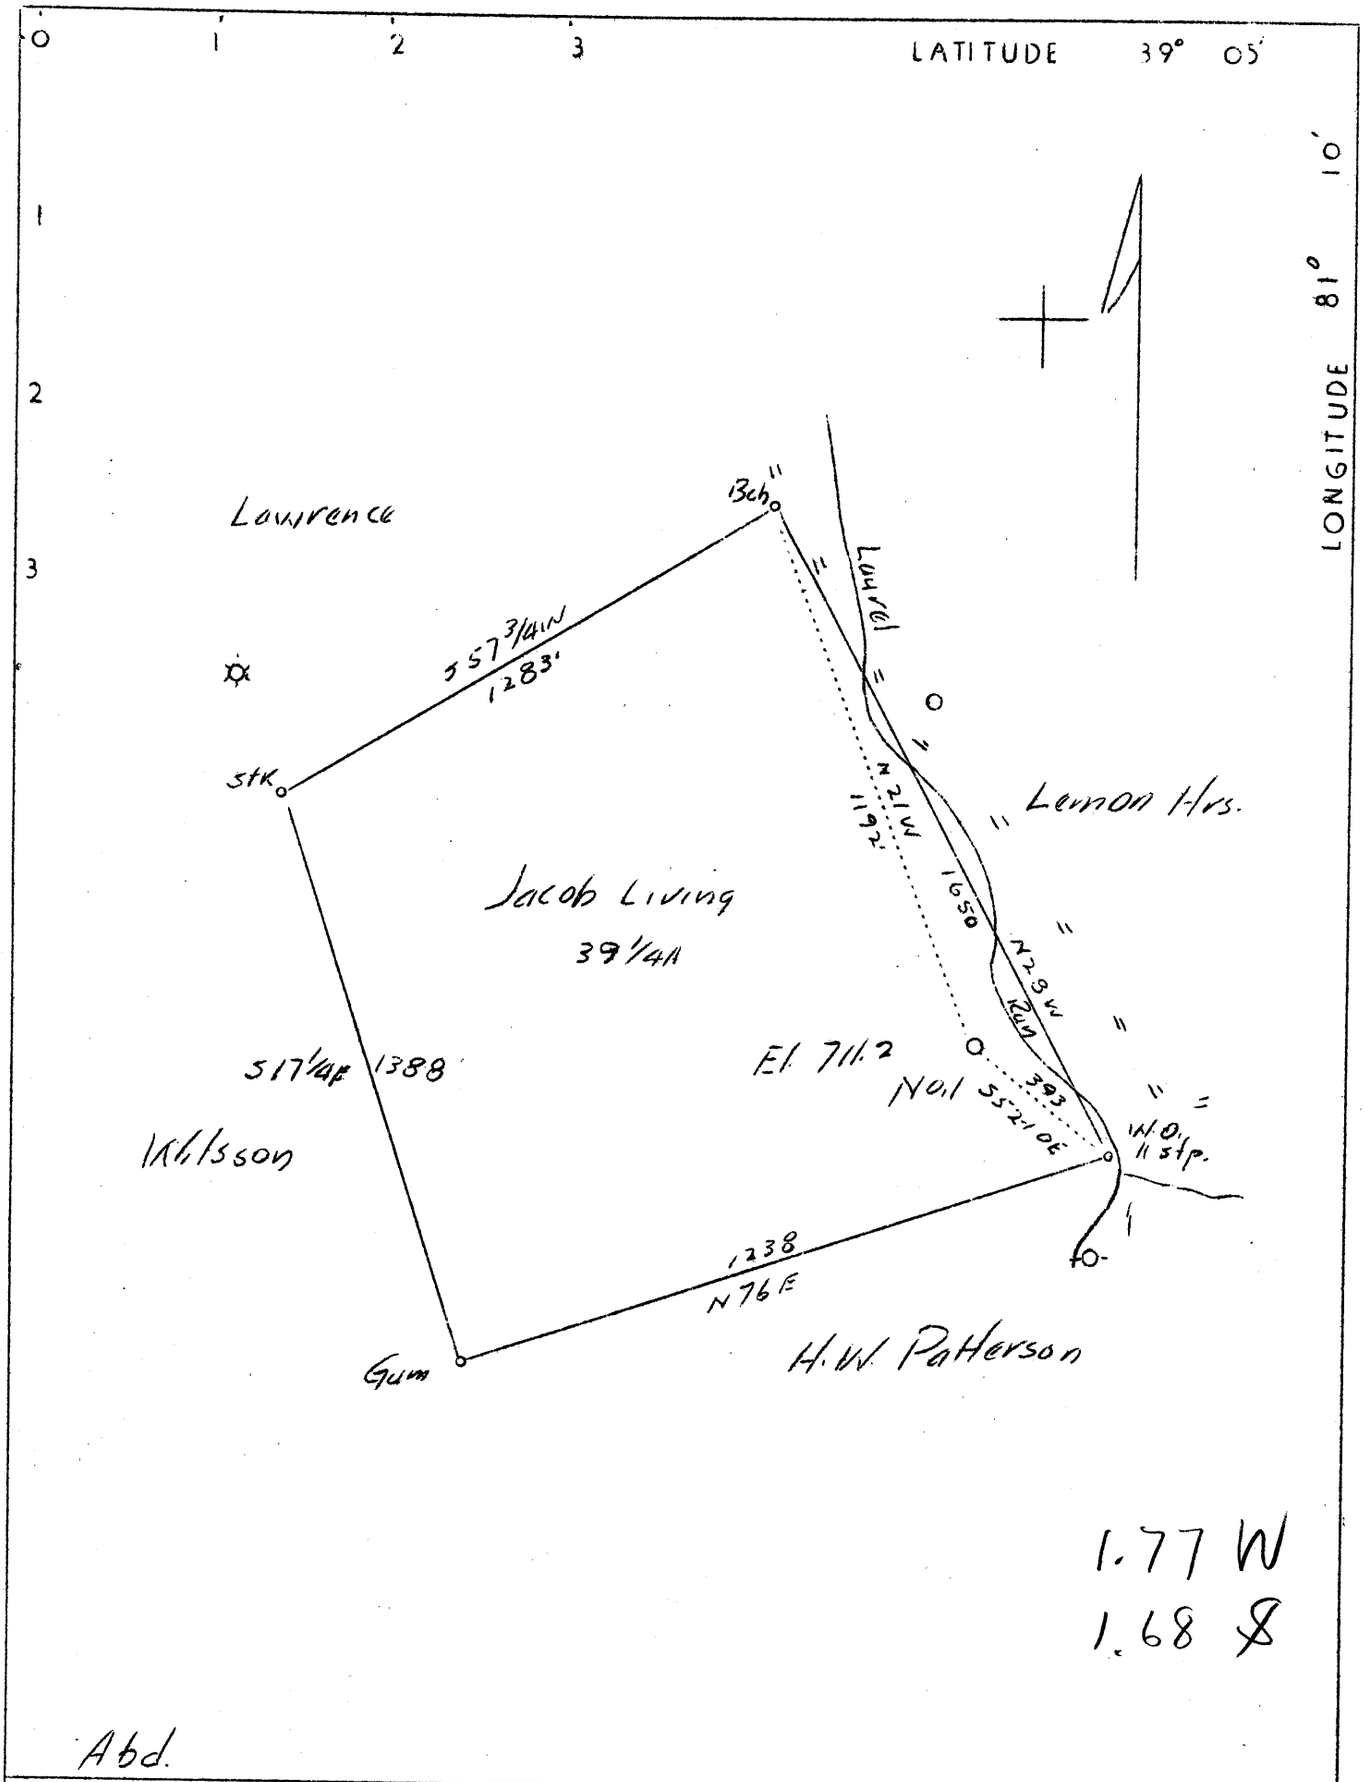

Abd.

Company E.E.Pope
Address Parkersburg, W.Va.
Farm Jacob Living
Tract Acres 39¼ Lease No.
Well (Farm) No. 1 Serial No.
Elevation (Spirit Level) 711.2
Quadrangle Harrisville S.W.
County Ritchie District Murphy
Engineer B.F.Rinehart
Engineer's Registration No. 648
File No. Drawing No. 144-M-R
Date Sept. 13,1937 Scale 1"-400'

STATE OF WEST VIRGINIA
Department of Mines
OIL AND GAS DIVISION
CHARLESTON

WELL LOCATION MAP

File No. RIT-326A

+ Denotes location of well on United States Topographic Maps, scale 1 to 62,500, latitude and longitude lines being represented by border lines as shown.

— Denotes one inch spaces on border line of original tracing.

RECEIVED
SEP 21 1937
DEPT. MINES
GEOLOGICAL SURVEY