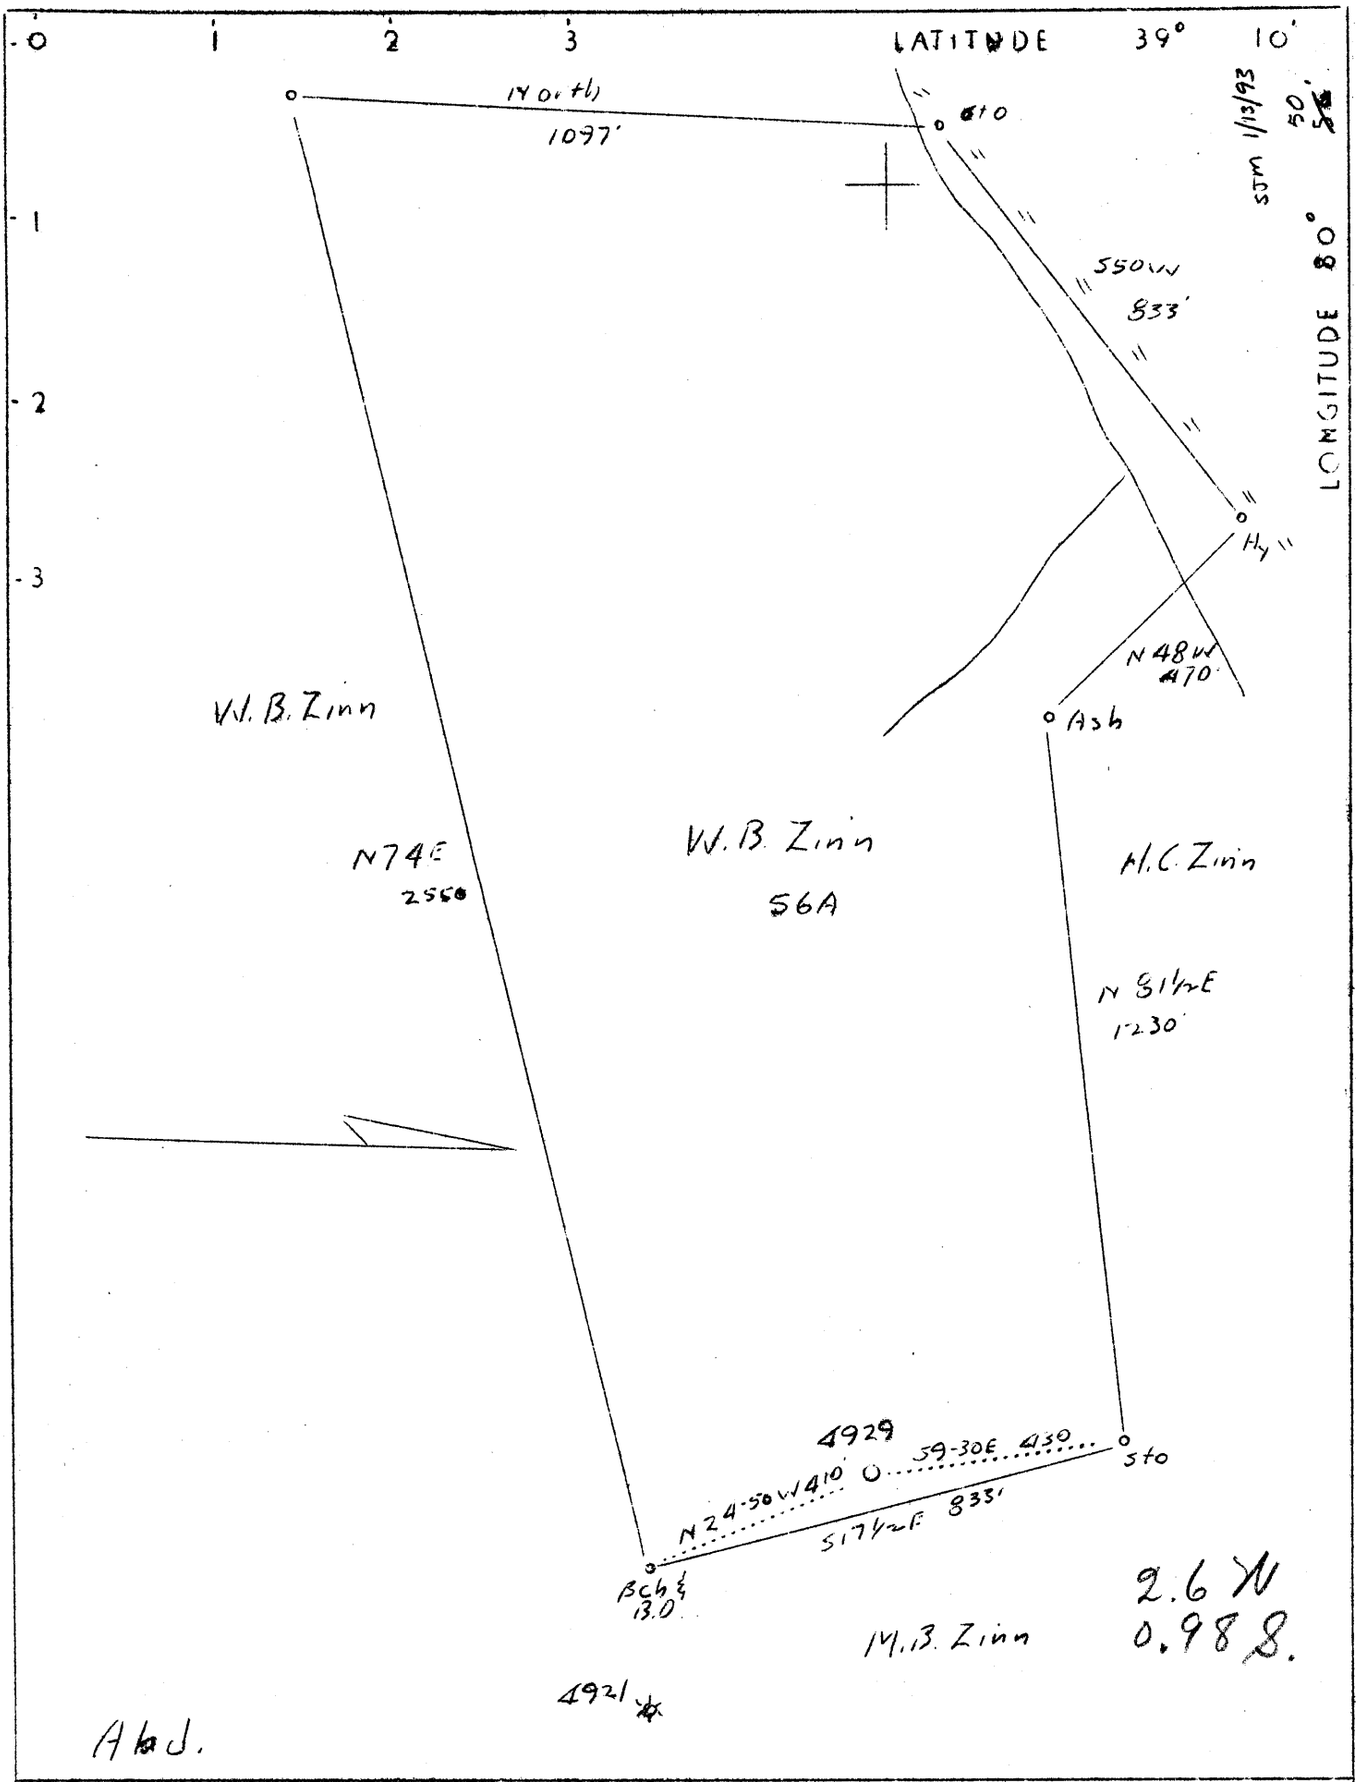

Company Pittsburgh & W.Va. Gas Co.

Address 608 Union Bank, Clarksburg, W.Va.

Farm W.B.Zinn

Tract Acres 56 Lease No. 18048

Well (Farm) No. 1 Serial No. 4929

Elevation (Spirit Level) 1039'

Quadrangle Holbrook

County Ritchie District Union

Engineer T.E.Briggs

Engineer's Registration No. 764

File No. Drawing No.

Date 9-30-37 Scale 1"-300'

STATE OF WEST VIRGINIA
Department of Mines
OIL AND GAS DIVISION
CHARLESTON

WELL LOCATION MAP

File No. RIT-327A

+ Denotes location of well on United States Topographic Maps, scale 1 to 62,500, latitude and longitude lines being represented by border lines as shown.

— Denotes one inch spaces on border line of original tracing.

RECEIVED
OCT 11 1937
GEOLOGICAL SURVEY
WASH. DIVISION