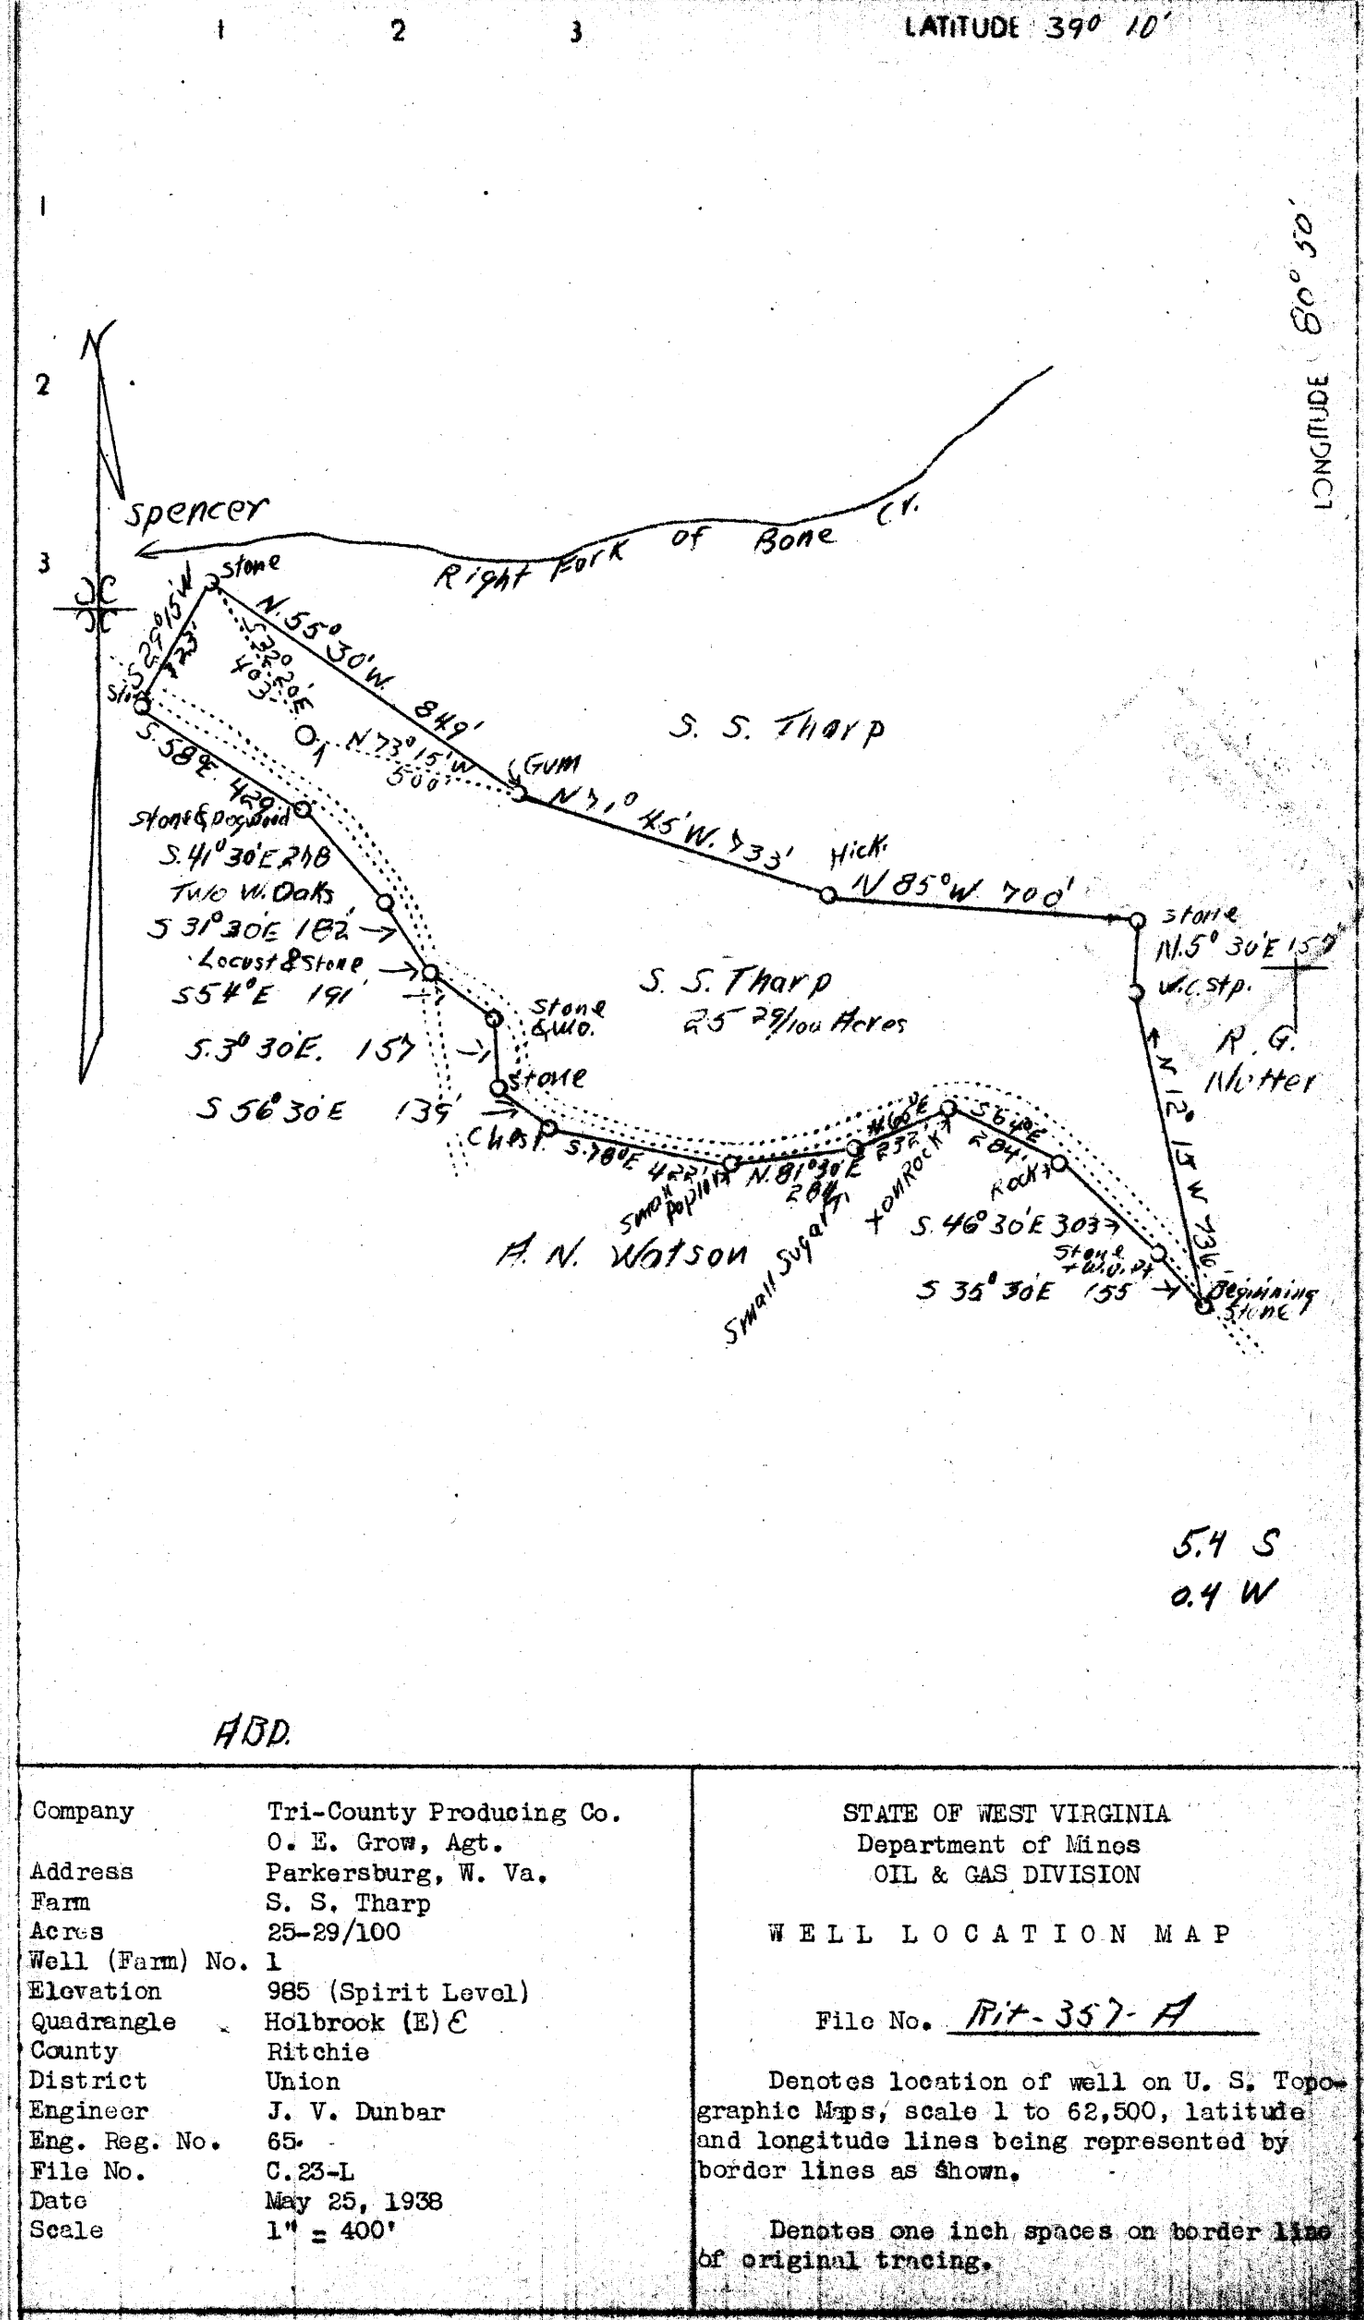

Company	Tri-County Producing Co.
	O. E. Grow, Agt.
Address	Parkersburg, W. Va.
Farm	S. S. Tharp
Acres	25-29/100
Well (Farm) No.	1
Elevation	985 (Spirit Level)
Quadrangle	Holbrook (E)
County	Ritchie
District	Union
Engineer	J. V. Dunbar
Eng. Reg. No.	65
File No.	C.23-L
Date	May 25, 1938
Scale	1" = 400'

STATE OF WEST VIRGINIA
Department of Mines
OIL & GAS DIVISION

WELL LOCATION MAP

File No. Rit-357-A

Denotes location of well on U. S. Topographic Maps, scale 1 to 62,500, latitude and longitude lines being represented by border lines as shown.

Denotes one inch spaces on border line of original tracing.

RECEIVED
JUN 13 1938
WEST VIRGINIA
GEOLOGICAL SURVEY