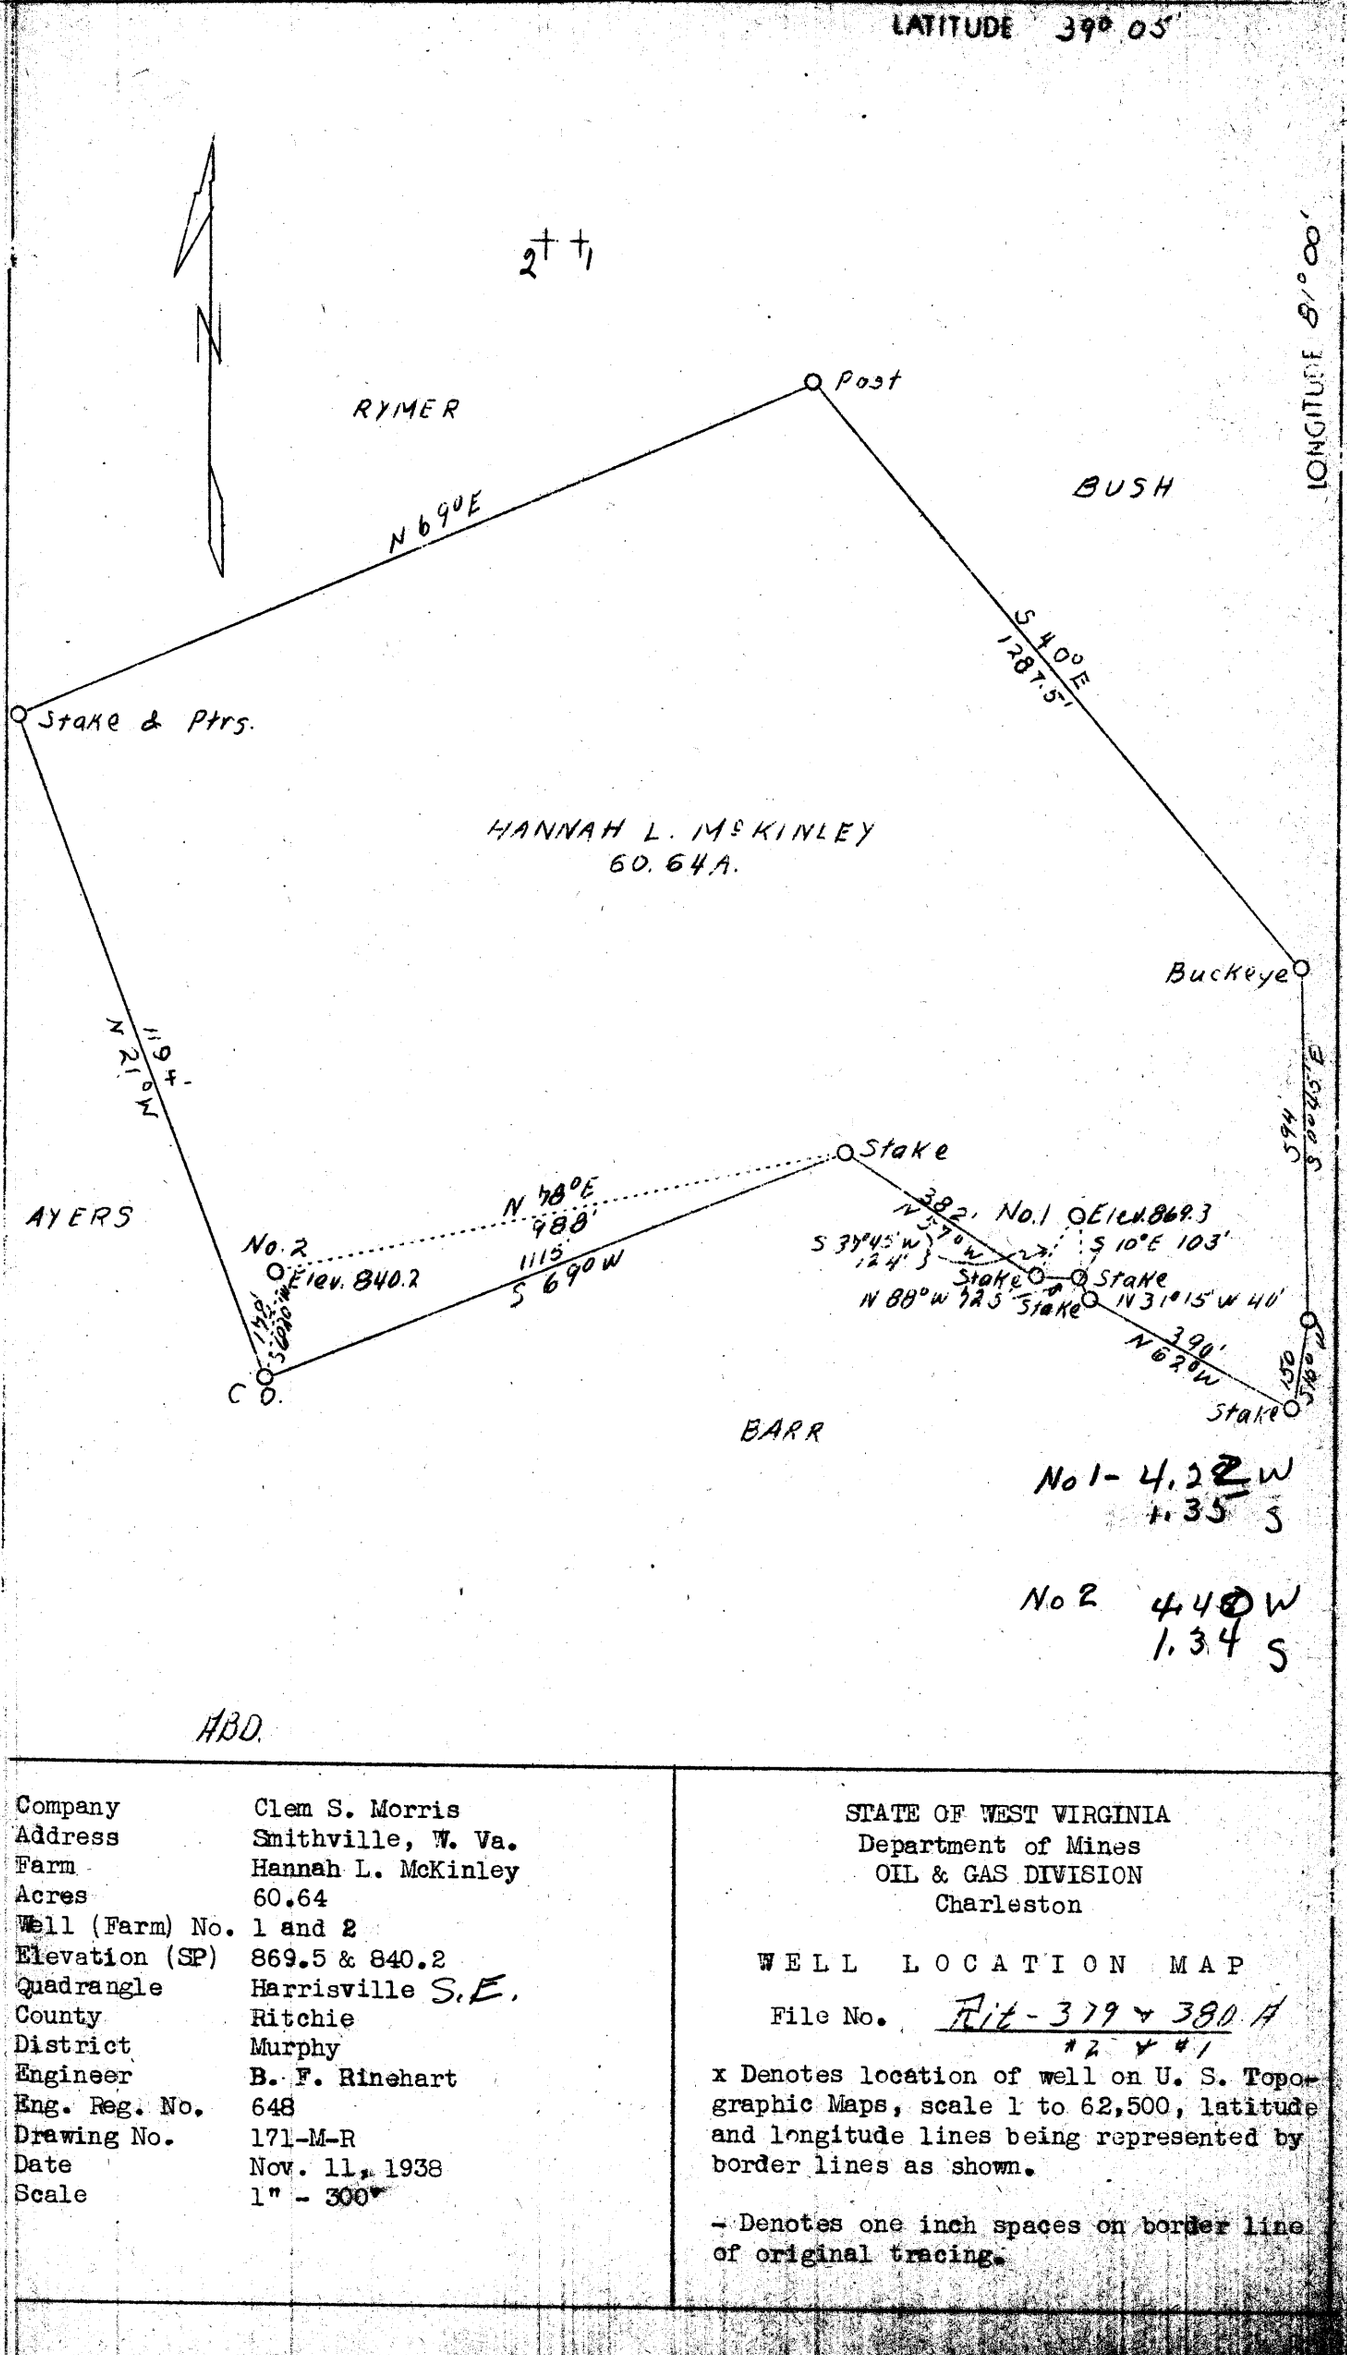

Company	Clem S. Morris
Address	Smithville, W. Va.
Farm	Hannah L. McKinley
Acres	60.64
Well (Farm) No.	1 and 2
Elevation (SP)	869.5 & 840.2
Quadrangle	Harrisville S.E.
County	Ritchie
District	Murphy
Engineer	B. F. Rinehart
Eng. Reg. No.	648
Drawing No.	171-M-R
Date	Nov. 11, 1938
Scale	1" - 300'

STATE OF WEST VIRGINIA
Department of Mines
OIL & GAS DIVISION
Charleston

WELL LOCATION MAP

File No. Fit-379 & 380 A
#2 & #1

x Denotes location of well on U. S. Topographic Maps, scale 1 to 62,500, latitude and longitude lines being represented by border lines as shown.

- Denotes one inch spaces on border line of original tracing.