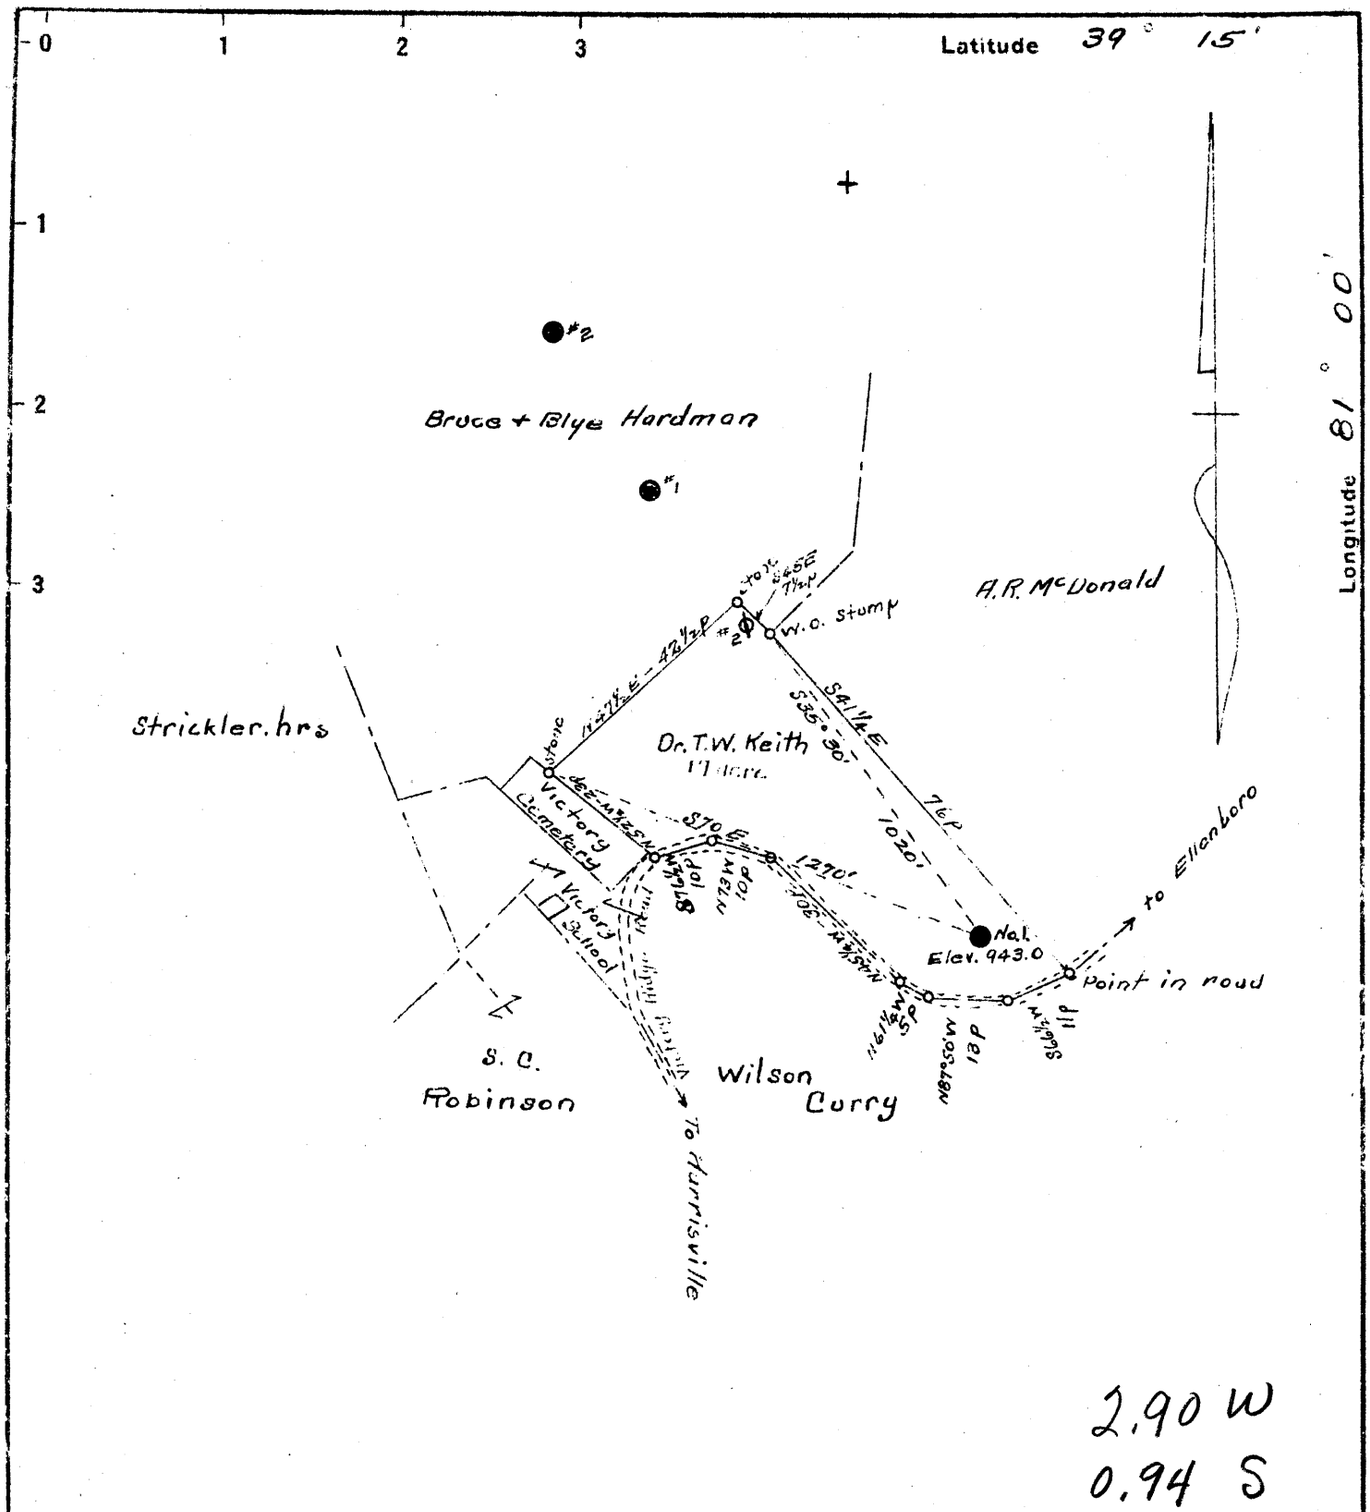

2.90 W
0.94 S

New Location ☐
Drill Deeper ☐
Abandonment ☒

Company Frank Finley
Address Ellenboro W. Va.
Farm Dr. T. W. Keith
Tract ——— Acres 1'1 Lease No. ———
Well (Farm) No. ONE Serial No. ———
Elevation (Spirit Level) 943.0
Quadrangle Harrisville
County Ritchie District Clay
Engineer O.W. Burnhart
Engineer's Registration No. Surveyor
File No. ——— Drawing No. ———
Date May 2. 1940 Scale 1" = 50 p

STATE OF WEST VIRGINIA
DEPARTMENT OF MINES
OIL AND GAS DIVISION
CHARLESTON

WELL LOCATION MAP

FILE NO. RIT-447A

+ Denotes location of well on United States Topographic Maps, scale 1 to 62,500, latitude and longitude lines being represented by border lines as shown.

— Denotes one inch spaces on border line of original tracing.

PRINTED ON "IMPERIAL" TRACING CLOTH