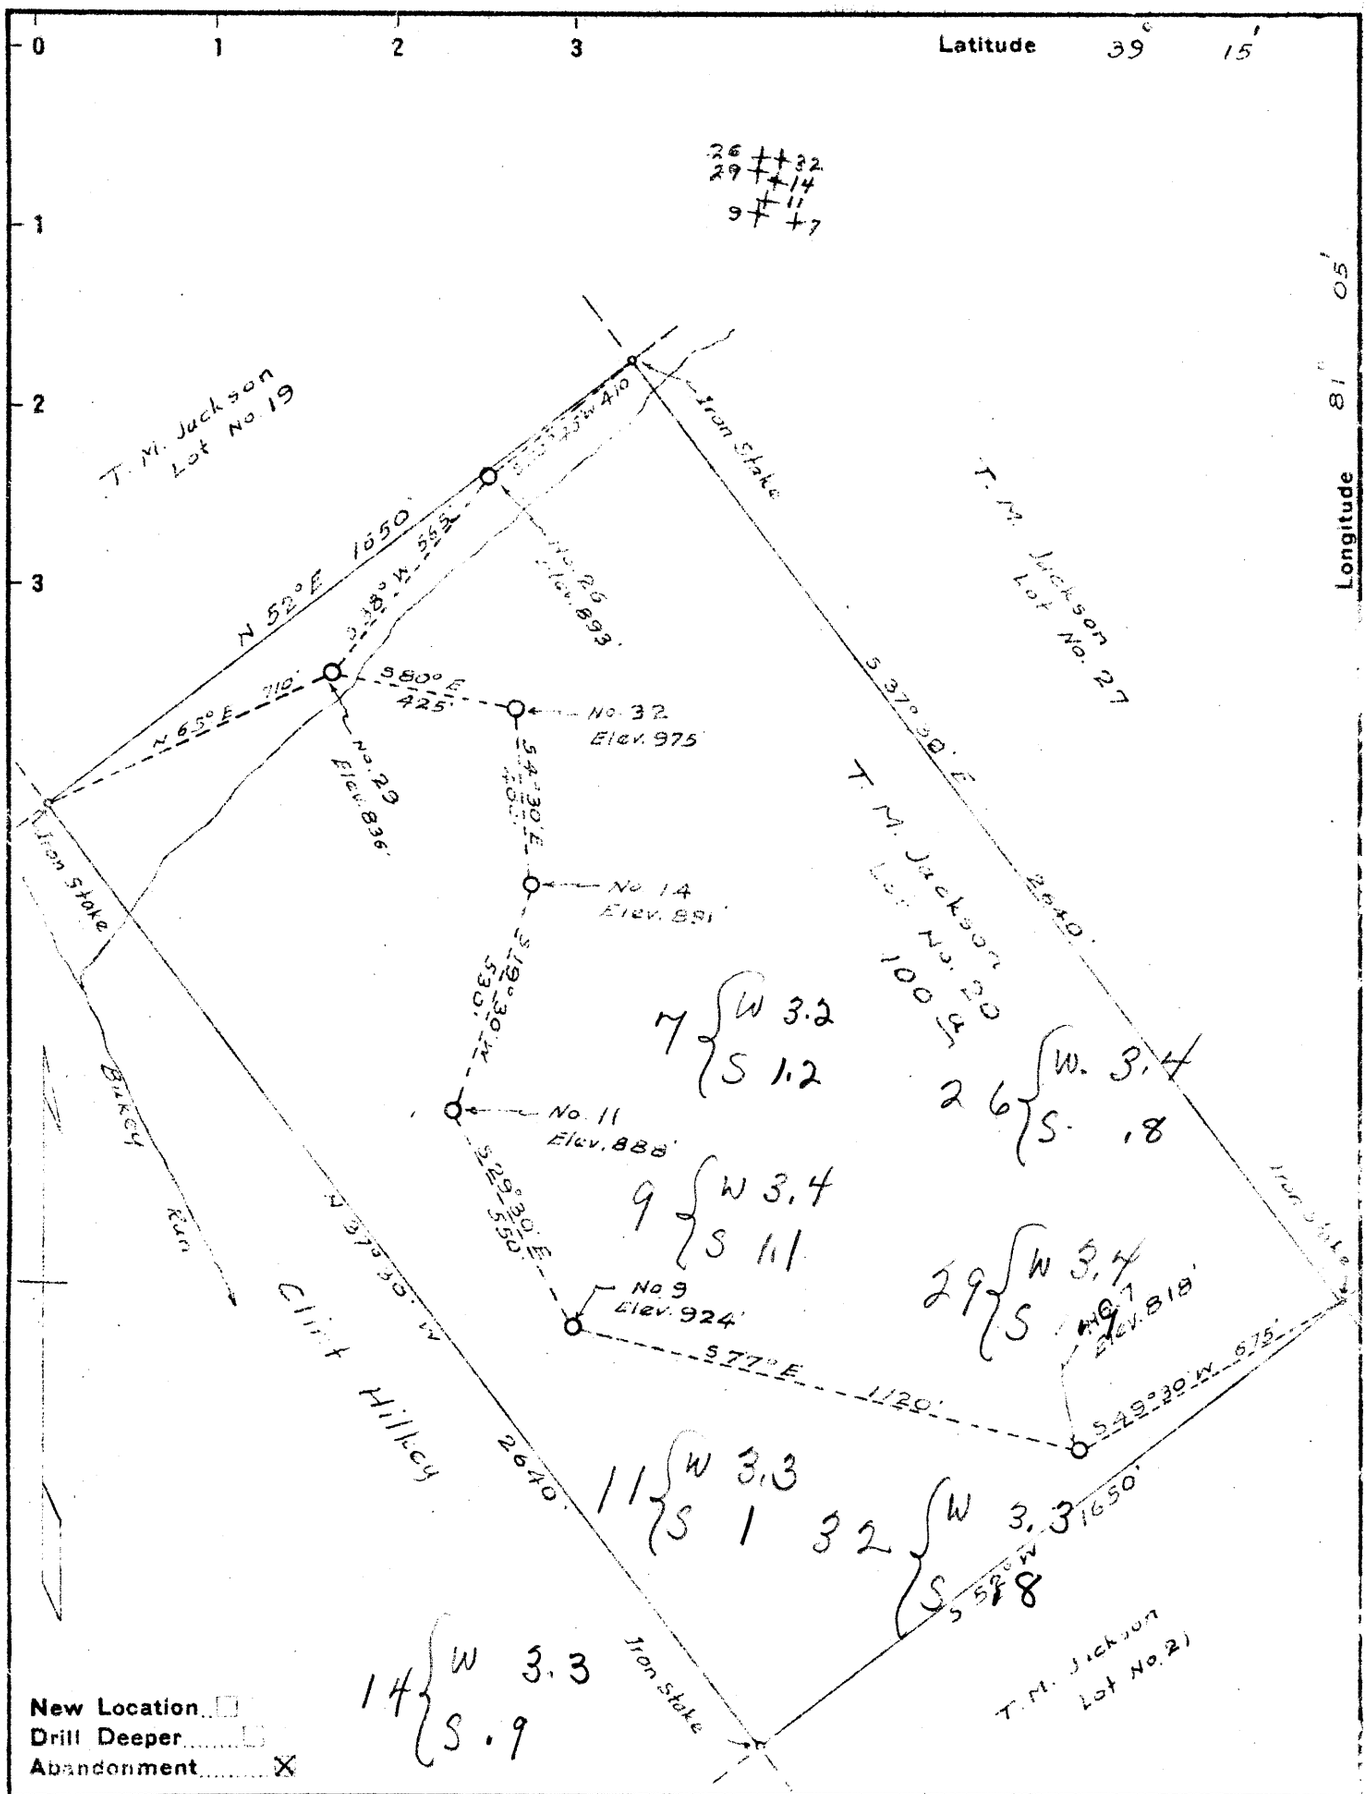

New Location ☐
Drill Deeper ☐
Abandonment ☒

Company W. S. King
Address Spencer, W.Va.
Farm T. M. Jackson
Tract One Acres 100 Lease No.
26, 29, 32
Well (Farm) No. 14, 11, 9, 7 Serial No.
Elevation (Spirit Level)
Quadrangle Harrisville N
County Ritchie District Grant
Engineer Logan MacDonald
Engineer's Registration No. 610
File No. Drawing No.
Date Sept 10, 1940 Scale 1" = 400'

STATE OF WEST VIRGINIA
DEPARTMENT OF MINES
OIL AND GAS DIVISION
CHARLESTON

WELL LOCATION MAP

FILE NO RIT-4736-7-8-81-4&5A
WELLS 7-9-11-14-26-29-32

+ Denotes location of well on United States Topographic Maps, scale 1 to 62,500, latitude and longitude lines being represented by border lines as shown.

— Denotes one inch spaces on border line of original tracing.