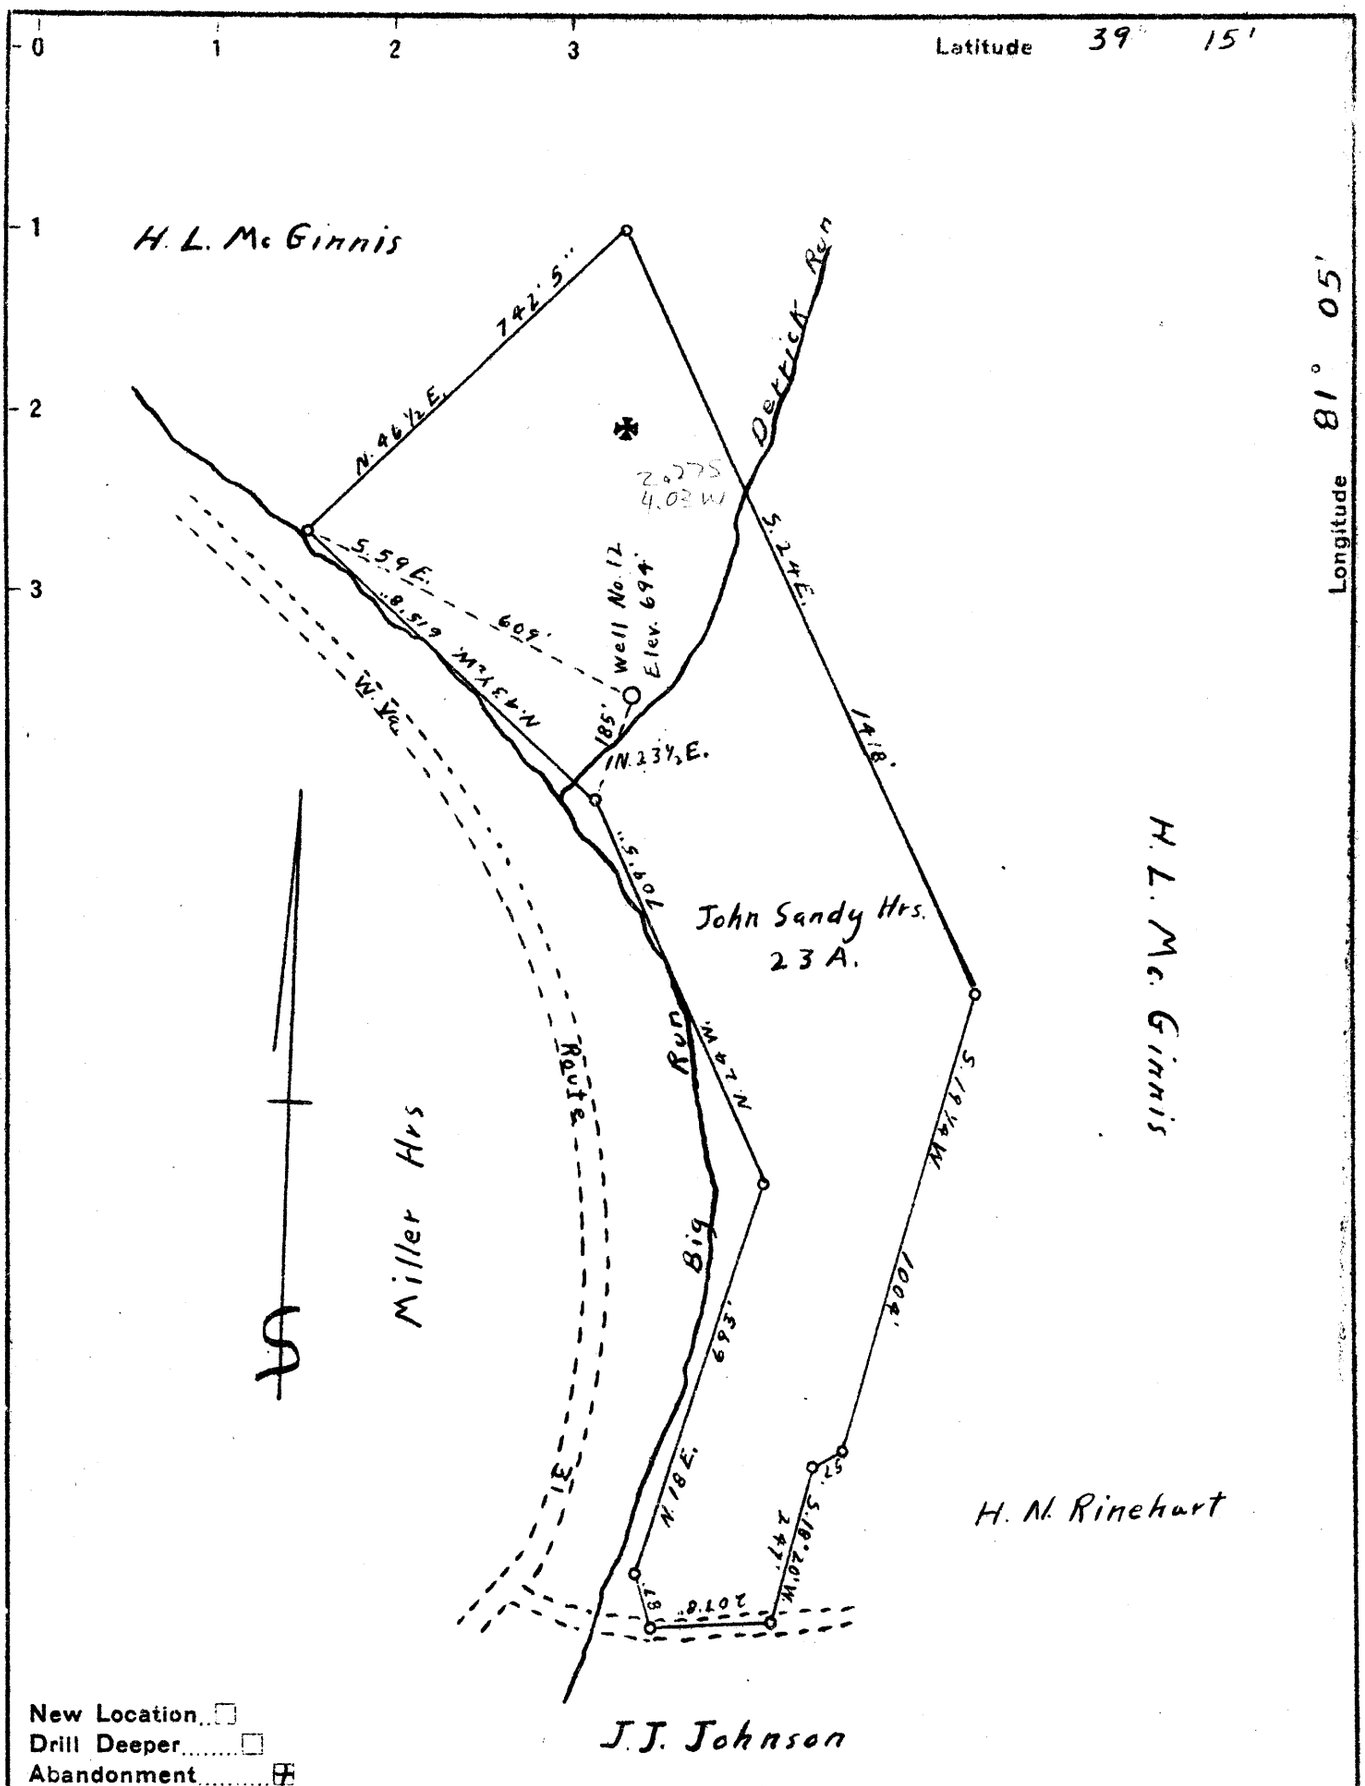

New Location ☐
Drill Deeper ☐
Abandonment ⊞

Company H. L. Mc Ginnis
Address Cairo, W. Va.
Farm John Sandy Hrs.
Tract _____ Acres 23 Lease No. _____
Well (Farm) No. 12 Serial No. _____
Elevation (Spirit Level) 694.
Quadrangle Harrisville
County Ritchie District Grant
Engineer A. K. Westfall
Engineer's Registration No. County Surveyor
File No. _____ Drawing No. _____
Date Sept. 27, 1943 Scale 1" = 300'

STATE OF WEST VIRGINIA
DEPARTMENT OF MINES
OIL AND GAS DIVISION
CHARLESTON

WELL LOCATION MAP

FILE NO. Rit-698-A

+ Denotes location of well on United States Topographic Maps, scale 1 to 62,500, latitude and longitude lines being represented by border lines as shown.

— Denotes one inch spaces on border line of original tracing

"IMPERIAL" TRACING CLOTH
K & E CO., N. Y.