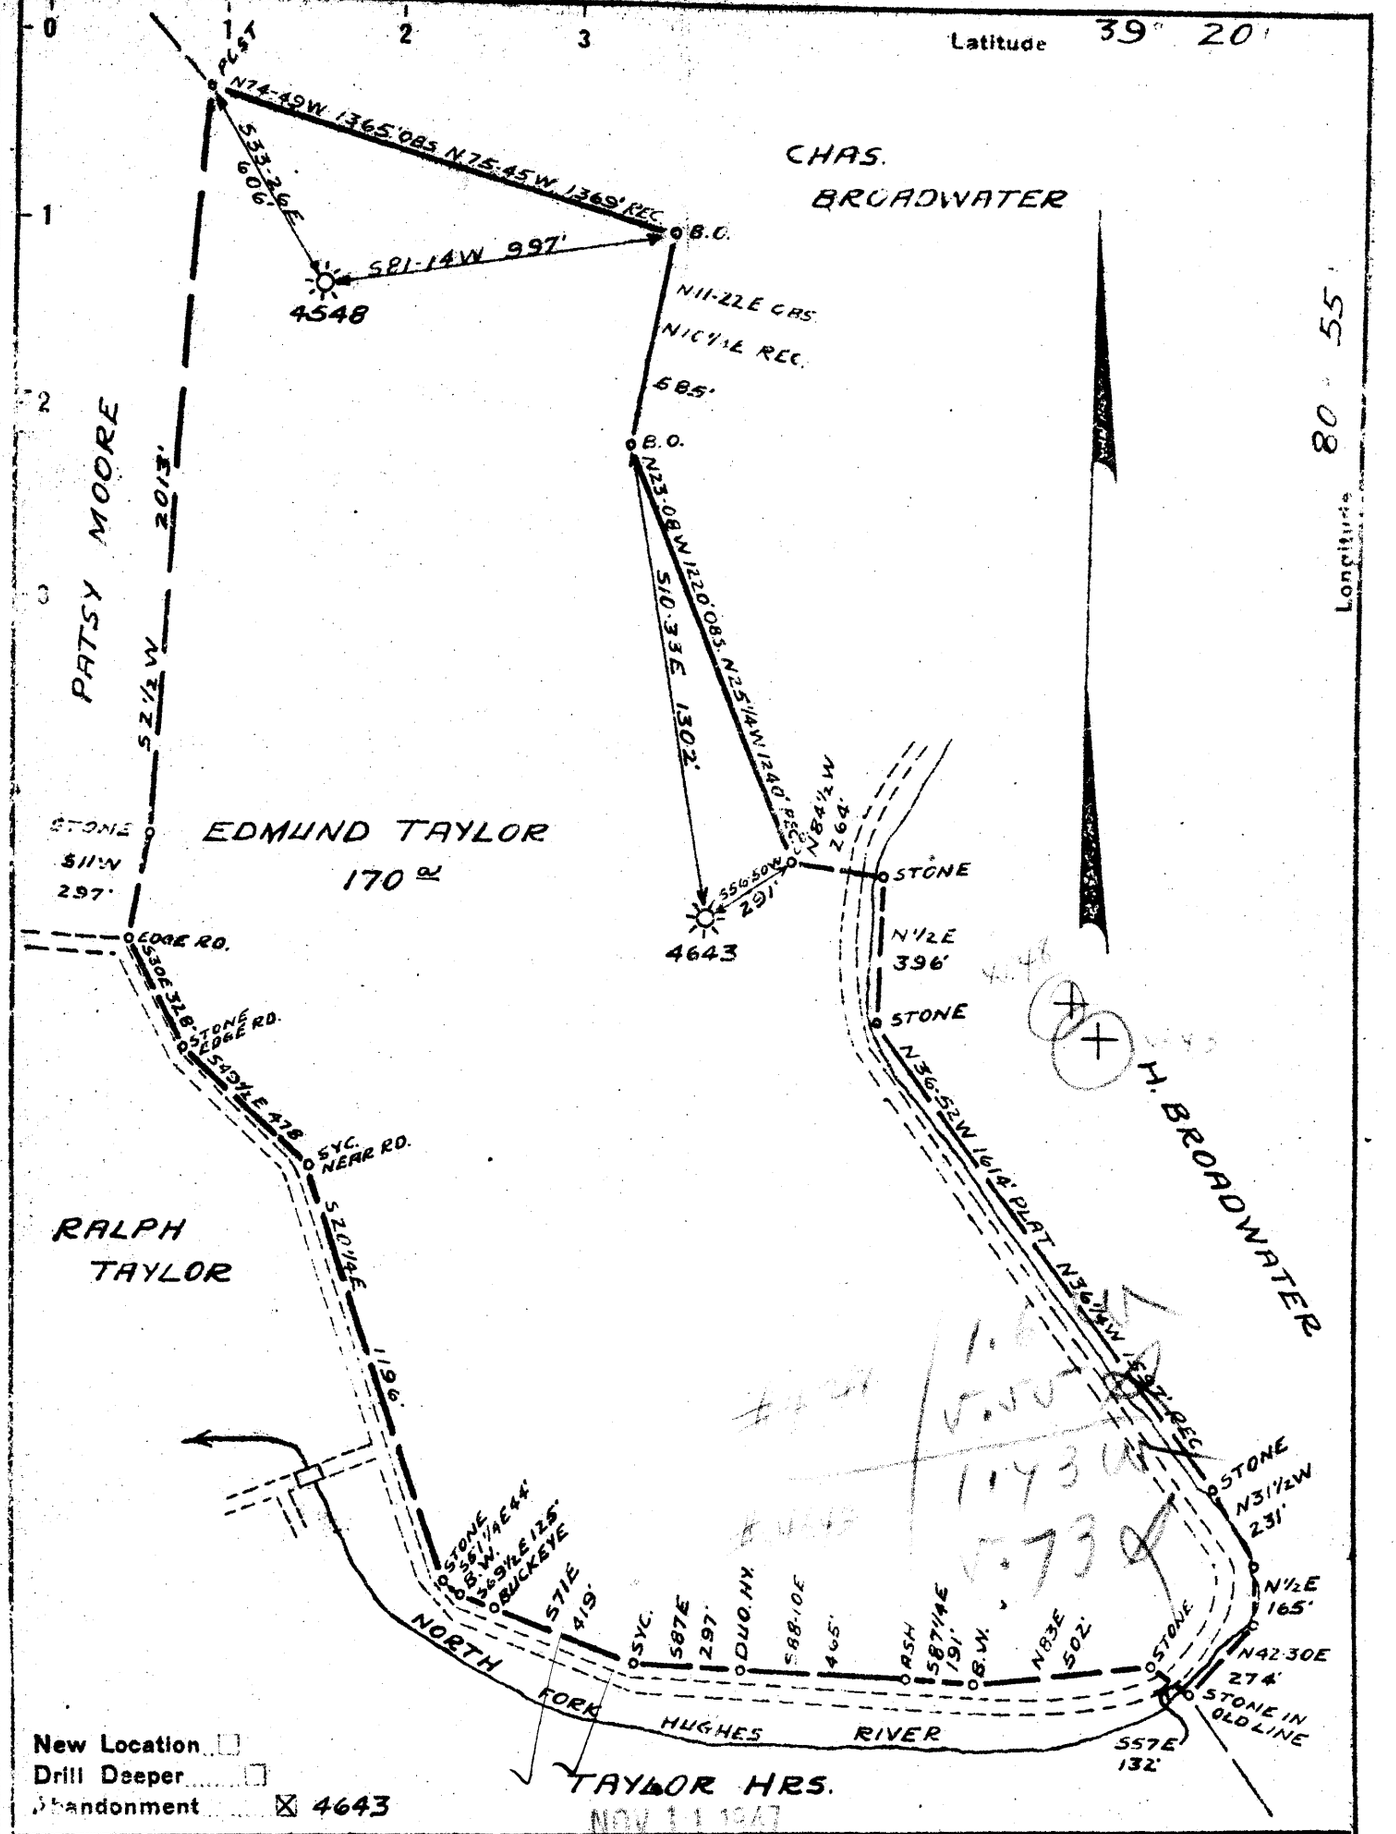

New Location ☐
Drill Deeper ☐
Abandonment ☒ 4643

Company PITTSBURGH & W.VA. GAS CO.
Address CLARKSBURG, W.VA.
Farm EDMUND TAYLOR
Tract ____ Acres 170 Lease No. 12937
Well (Farm) No. 1 & 2 Serial No. 4548 4643
Elevation (Spirit Level) 4548=997' V.P. 4643=915' V.P.
Quadrangle WEST UNION S.W. 34 (SW)
County RITCHIE District CLAY
Engineer Kenneth B. Moore
Engineer's Registration No. ____
File No. D-32 P15 Drawing No. ____
Date OCT. 24, 1947 Scale 1"=500'

STATE OF WEST VIRGINIA
DEPARTMENT OF MINES
OIL AND GAS DIVISION
CHARLESTON

WELL LOCATION MAP

FILE NO. Rit-803-A-#4643

+ Denotes location of well on United States Topographic Maps, scale 1 to 62,500, latitude and longitude lines being represented by border lines as shown.

— Denotes one inch spaces on border line of original tracing.

TIMBER TRACING LOT
EDMUND TAYLOR No 2 (4643) — PGH & W.VA GAS Co. — R.T. 803-A