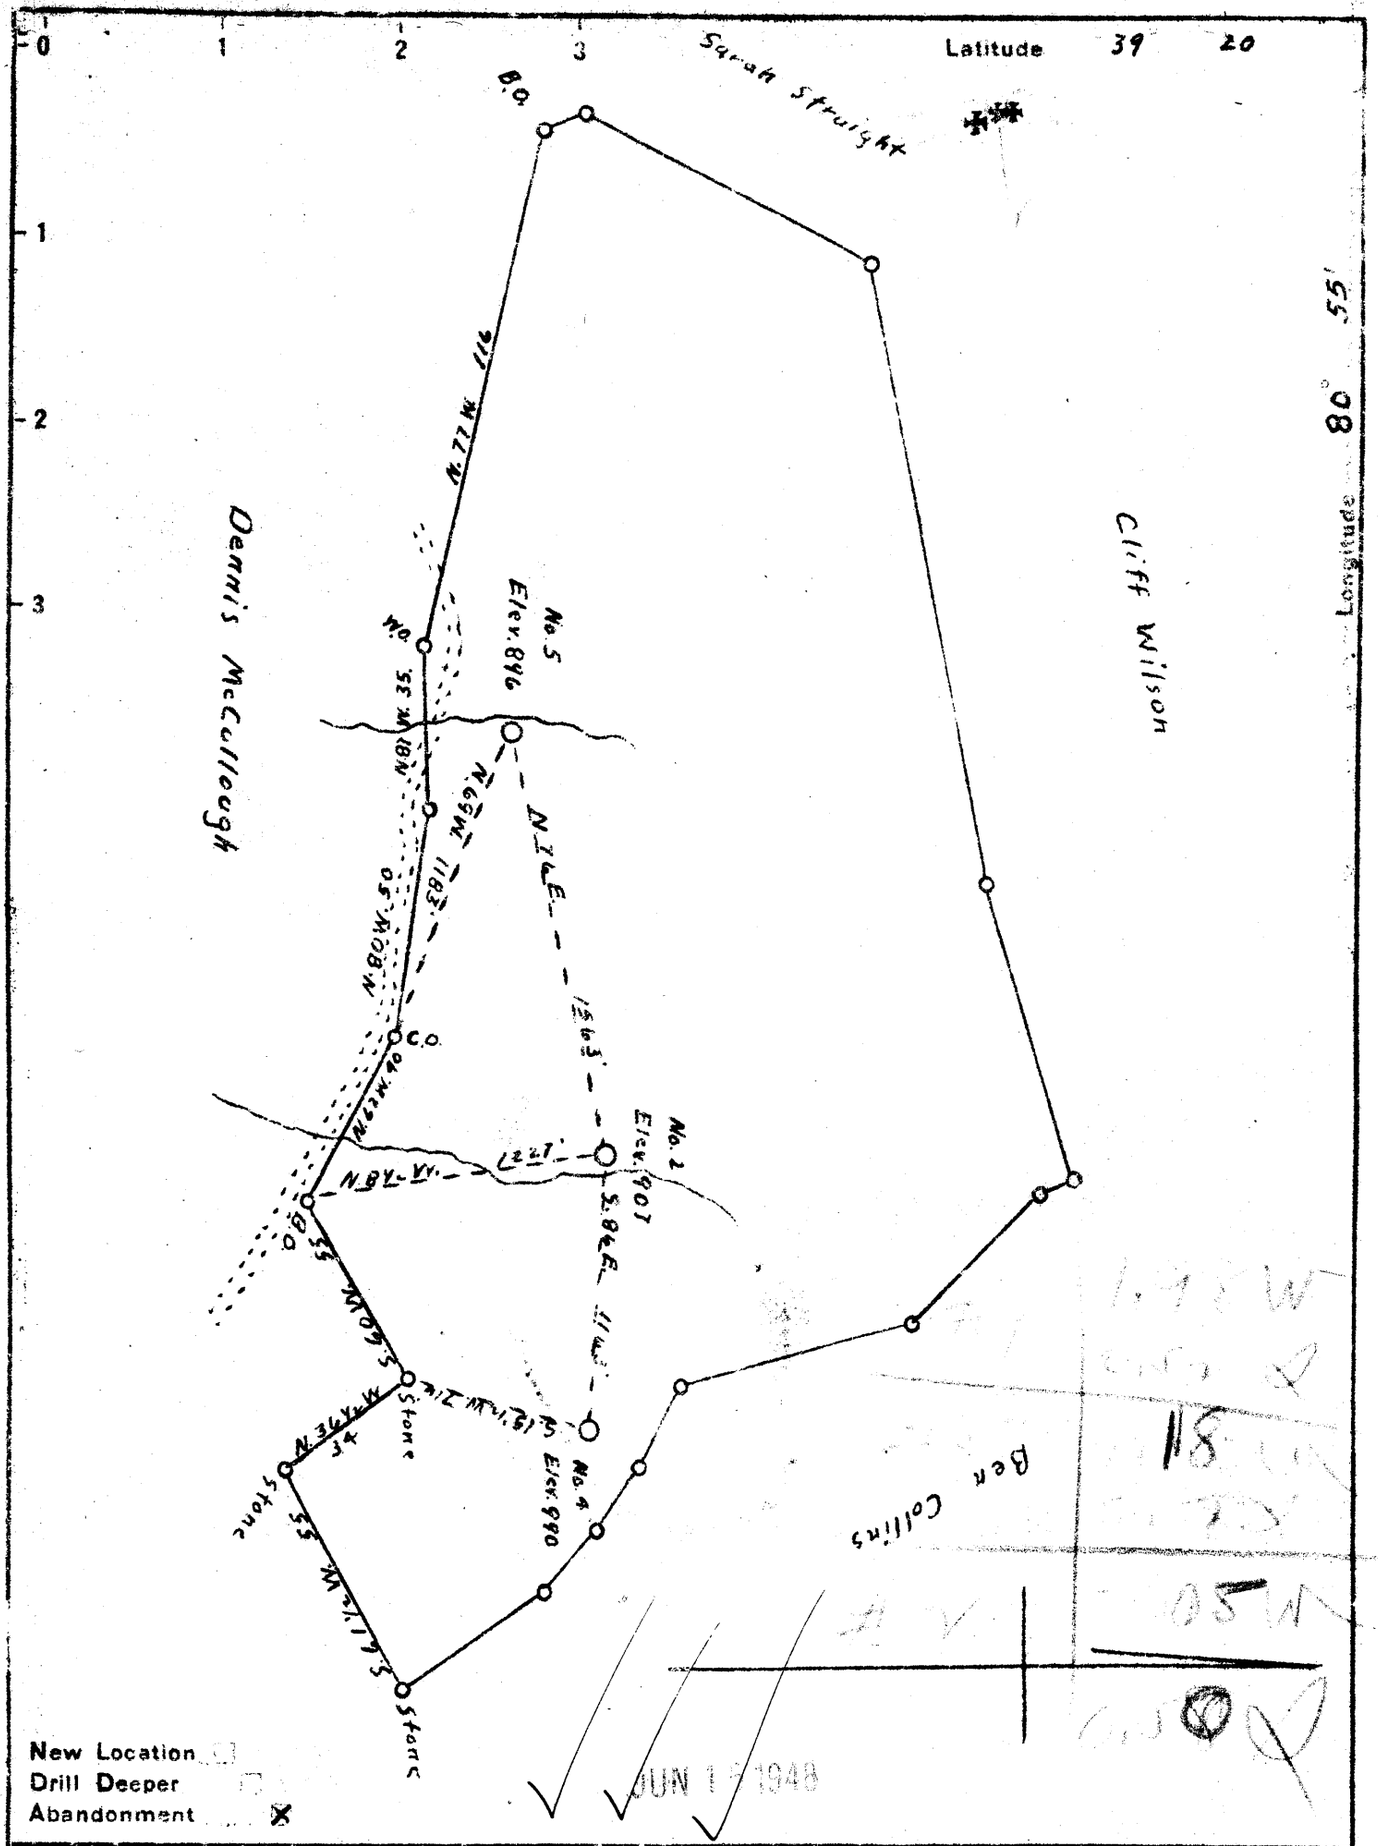

Company H.E. Millikin
Address 355 West St. Waynesburg, Pa.
Farm Dollie Thomas
Tract _____ Acres 202 Lease No. _____
Well (Farm) No. 2-4-5 Serial No. _____
Elevation (Spirit Level) 907-990-896
Quadrangle West Union
County Ritchie District Clay
Engineer A.K. Westfall
Engineer's Registration No. _____
File No. _____ Drawing No. _____
Date 4/28/48 Scale 1" = 40 Poles

STATE OF WEST VIRGINIA
DEPARTMENT OF MINES
OIL AND GAS DIVISION
CHARLESTON

WELL LOCATION MAP

FILE NO. Rit-839-A-#2
Rit-840-A-#4
Rit-841-A-#5

+ Denotes location of well on United States Topographic Maps, scale 1 to 62,500, latitude and longitude lines being represented by border lines as shown.

— Denotes one inch spaces on border line of original tracing.