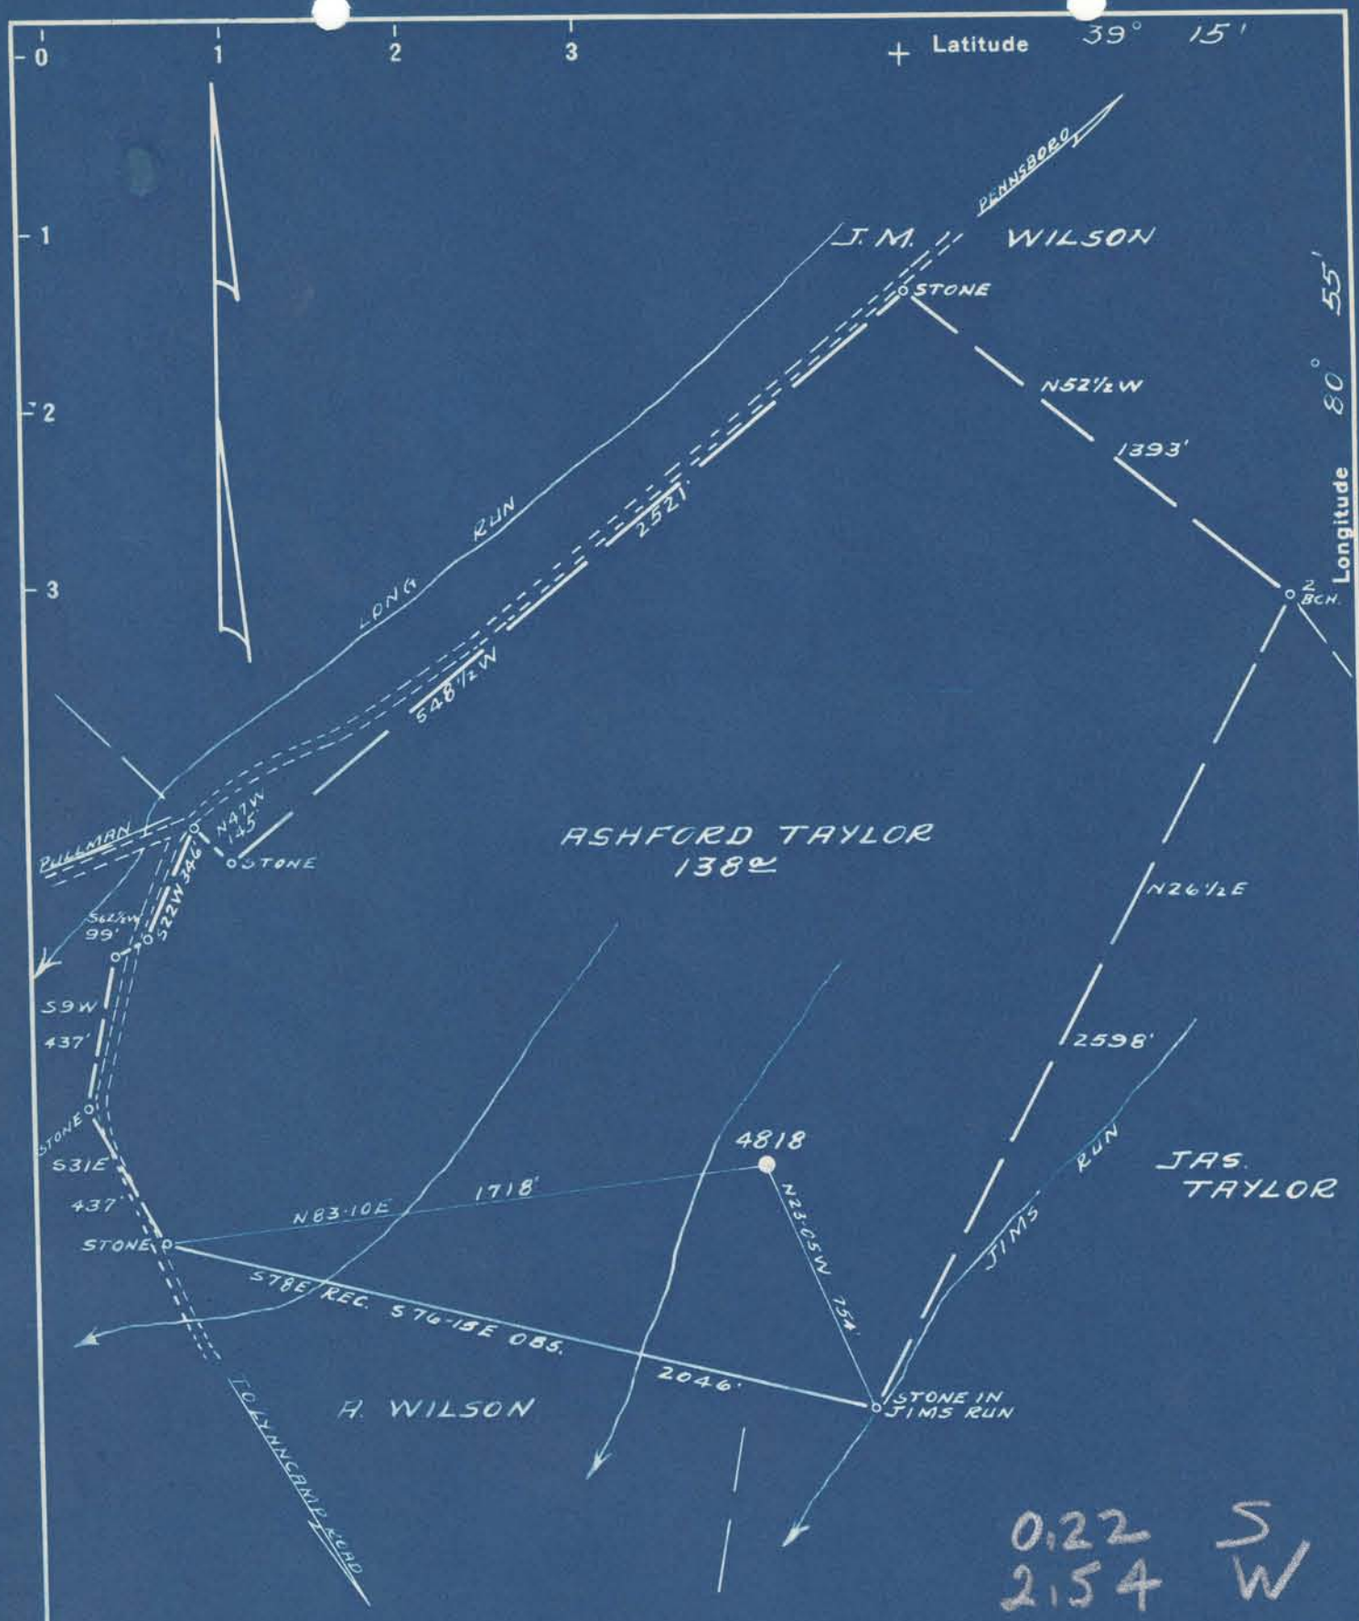

New Location ☐
Drill Deeper ☐
Abandonment ☒

Company PHILADELPHIA OIL CO.
Address CLARKSBURG, W.VA.
Farm ASHFORD TAYLOR
Tract _____ Acres 138 Lease No. 18272
Well (Farm) No. ONE Serial No. 4818
Elevation (Spirit Level) 811'
Quadrangle HOLBROOK N.W. 12
County RITCHIE District CLAY
Engineer Kenneth B. Moore
Engineer's Registration No. 764
File No. V.161 P.11 Drawing No. _____
Date JAN. 28, 1949 Scale 1" = 500'

NW

STATE OF WEST VIRGINIA
DEPARTMENT OF MINES
OIL AND GAS DIVISION
CHARLESTON

WELL LOCATION MAP

FILE NO. Rit-915-A

+ Denotes location of well on United States Topographic Maps, scale 1 to 62,500, latitude and longitude lines being represented by border lines as shown.

— Denotes one inch spaces on border line of original tracing.