Plot ✓ Log ✓ Card ✓ CSD___ Mflm___

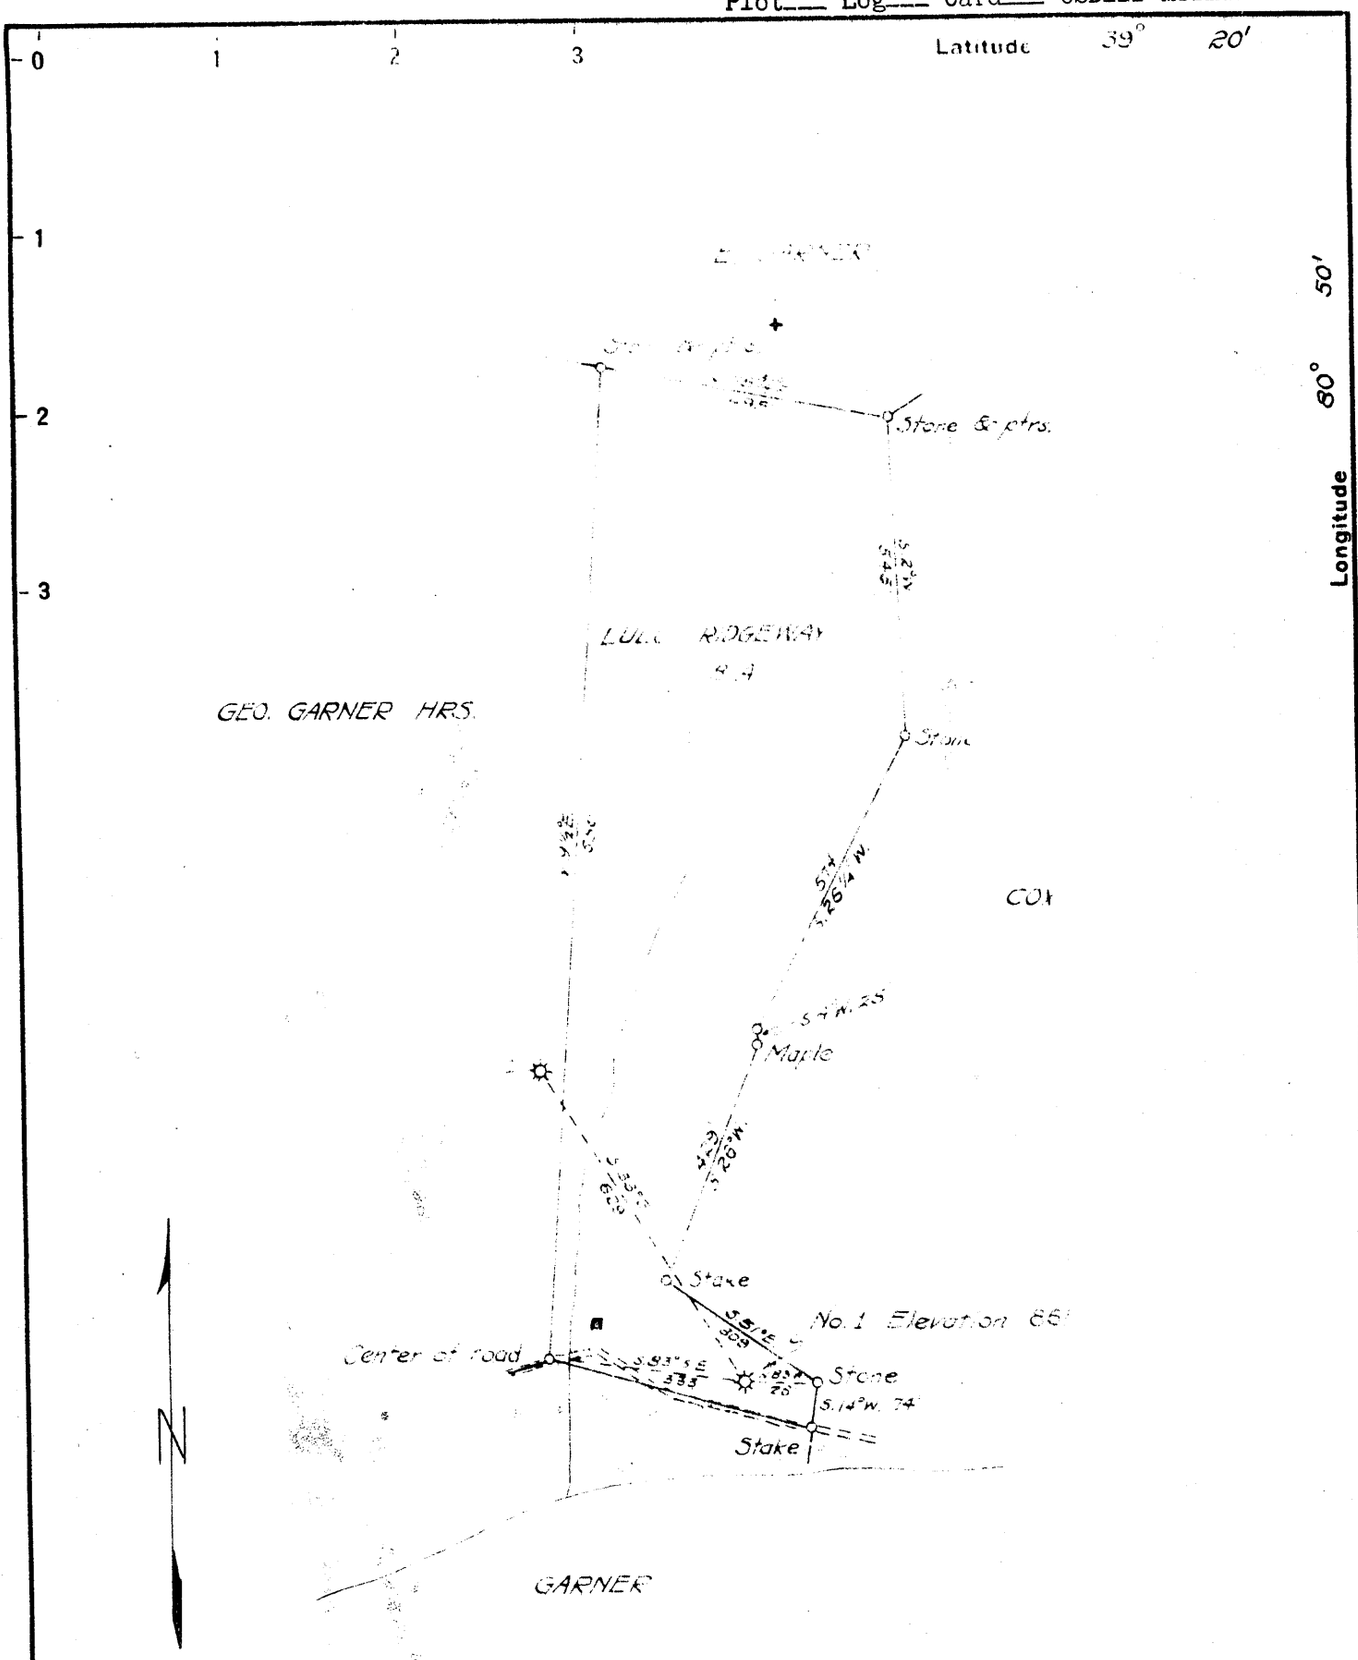


New Location ☐
Drill Deeper ☐
Abandonment ✓ 10-25-61

Company PINE VALLEY OIL CO.
Address PENNSBORO, W. VA.
Farm LULU RIDGEWAY
Tract_____ Acres 18 Lease No.
Well (Farm) No. 1 Serial No.
Elevation (Spirit Level) 861
Quadrangle WEST UNION SC
County RITCHIE District CLAY
Engineer B. F. RINEHART
Engineer's Registration No. 648
File No._____ Drawing No. 830 CC
Date May 14, 1951 Scale 1 in = 300 ft.

STATE OF WEST VIRGINIA
DEPARTMENT OF MINES
OIL AND GAS DIVISION
CHARLESTON

# WELL LOCATION MAP

FILE NO. Rit-1057-A-Renewed

+ Denotes location of well on United States Topographic Maps, scale 1 to 62,500, latitude and longitude lines being represented by border lines as shown.

— Denotes one inch spaces on border line of original tracing.

IMPERIAL TRACING CLOTH K & E CO., N.Y.

NOV 6 1967