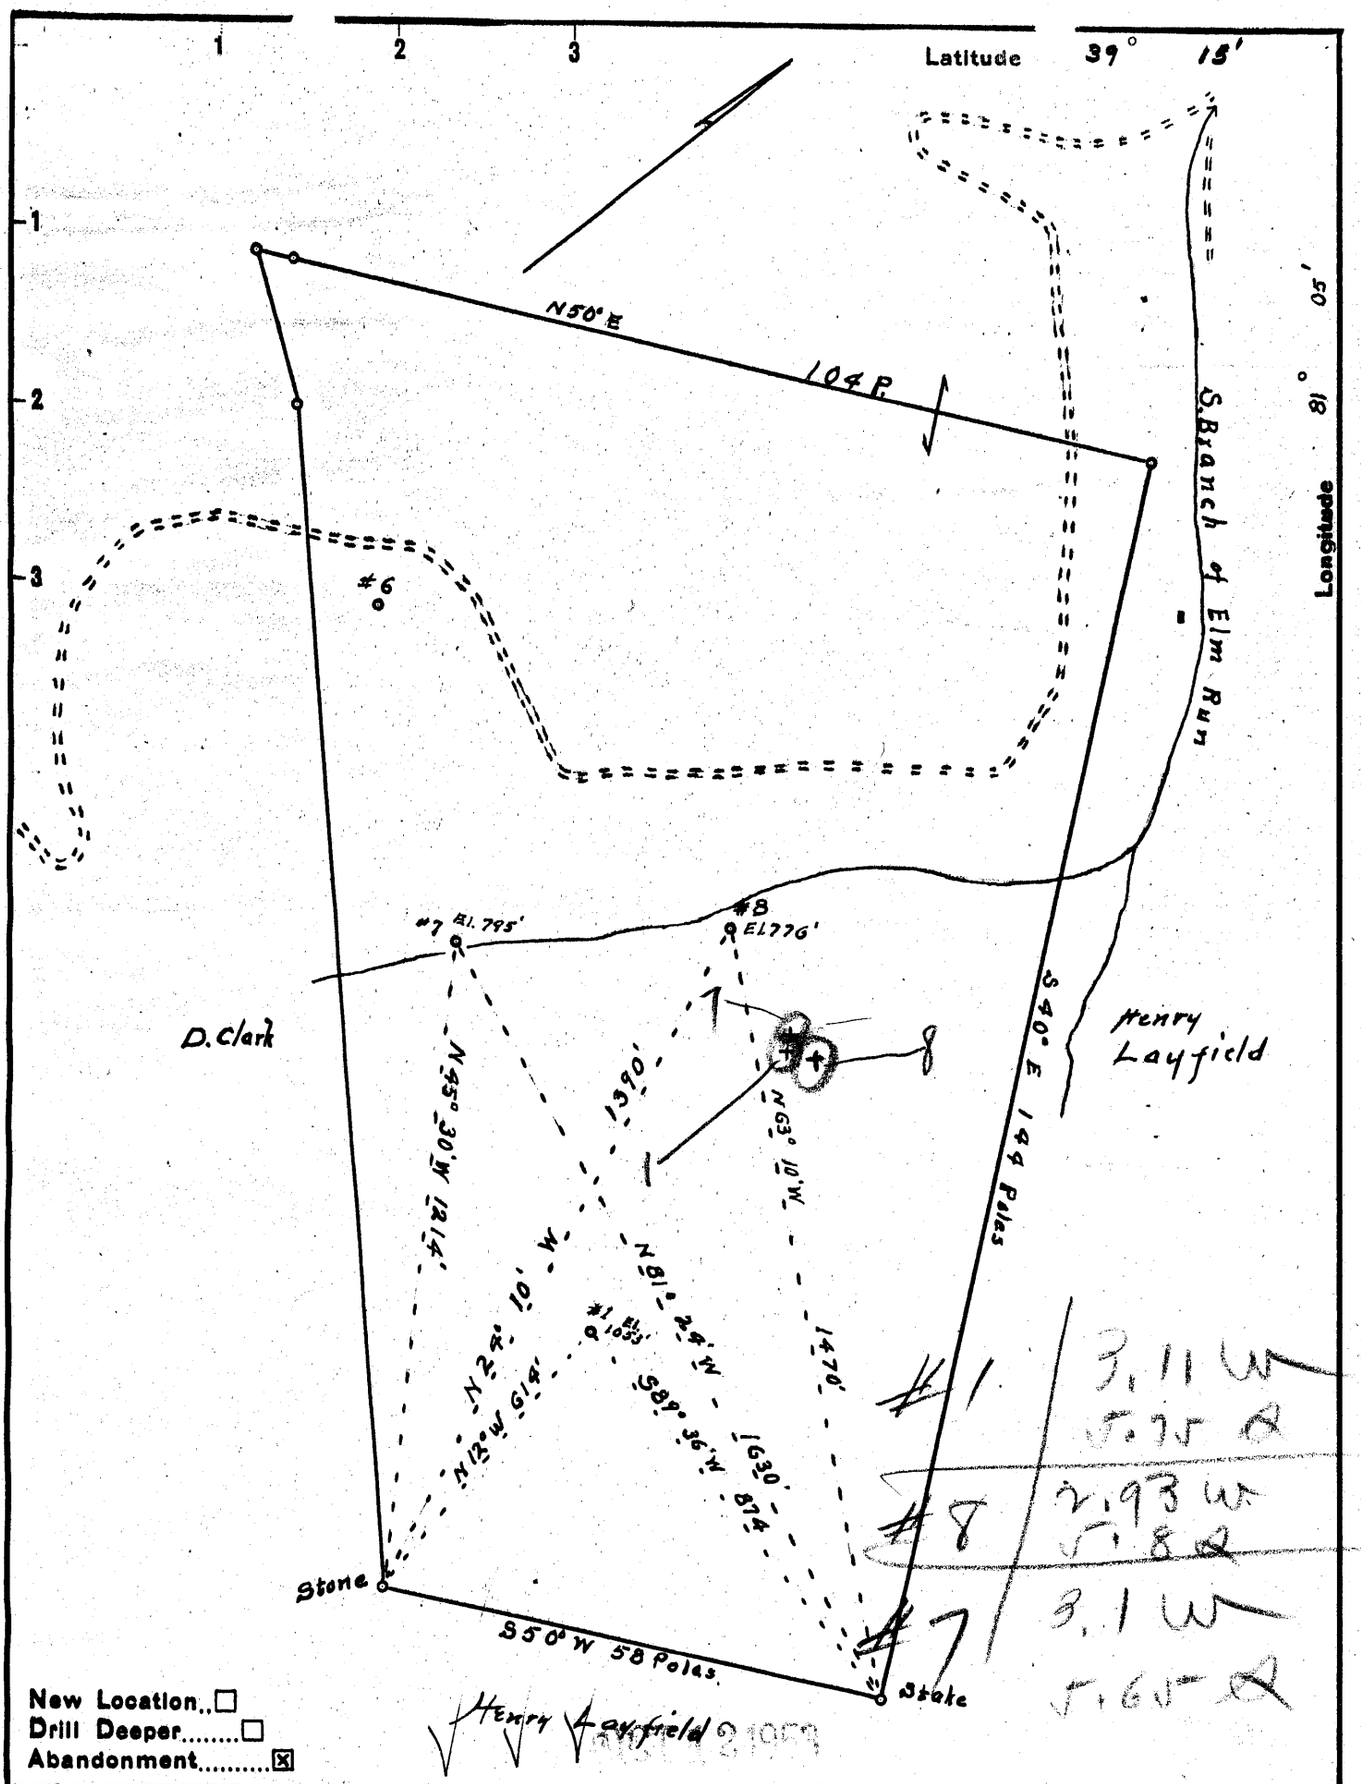

Company Arthur Moats

Address 1701 Dewese St. Parkersburg, W.Va.

Farm H.S. Wilson

Tract ____ Acres 130 Lease No. ____

Well (Farm) No. 1, 7, 8 Serial No. ____

Elevation (Spirit Level) (1) 1053' (7) 795 (8) 776'

Quadrangle Harrisville

County Ritchie District Grant

Engineer Robert R. Anderson by O. Meredith

Engineer's Registration No. 296

File No. ____ Drawing No. ____

Date 4/19 53 Scale 1 in = 20 Poles

STATE OF WEST VIRGINIA
DEPARTMENT OF MINES
OIL AND GAS DIVISION
CHARLESTON

WELL LOCATION MAP

FILE NO. Rit-1206-A-#1 Rit-1208-A-#8 Rit-1210-A-#7

+ Denotes location of well on United States Topographic Maps, scale 1 to 62,500, latitude and longitude lines being represented by border lines as shown.

— Denotes one inch spaces on border line of original tracing.

H. B. WILSON NOS. 1, 8 & 7 - ARTHUR MOATS - RIT-1206-A, 1208-A