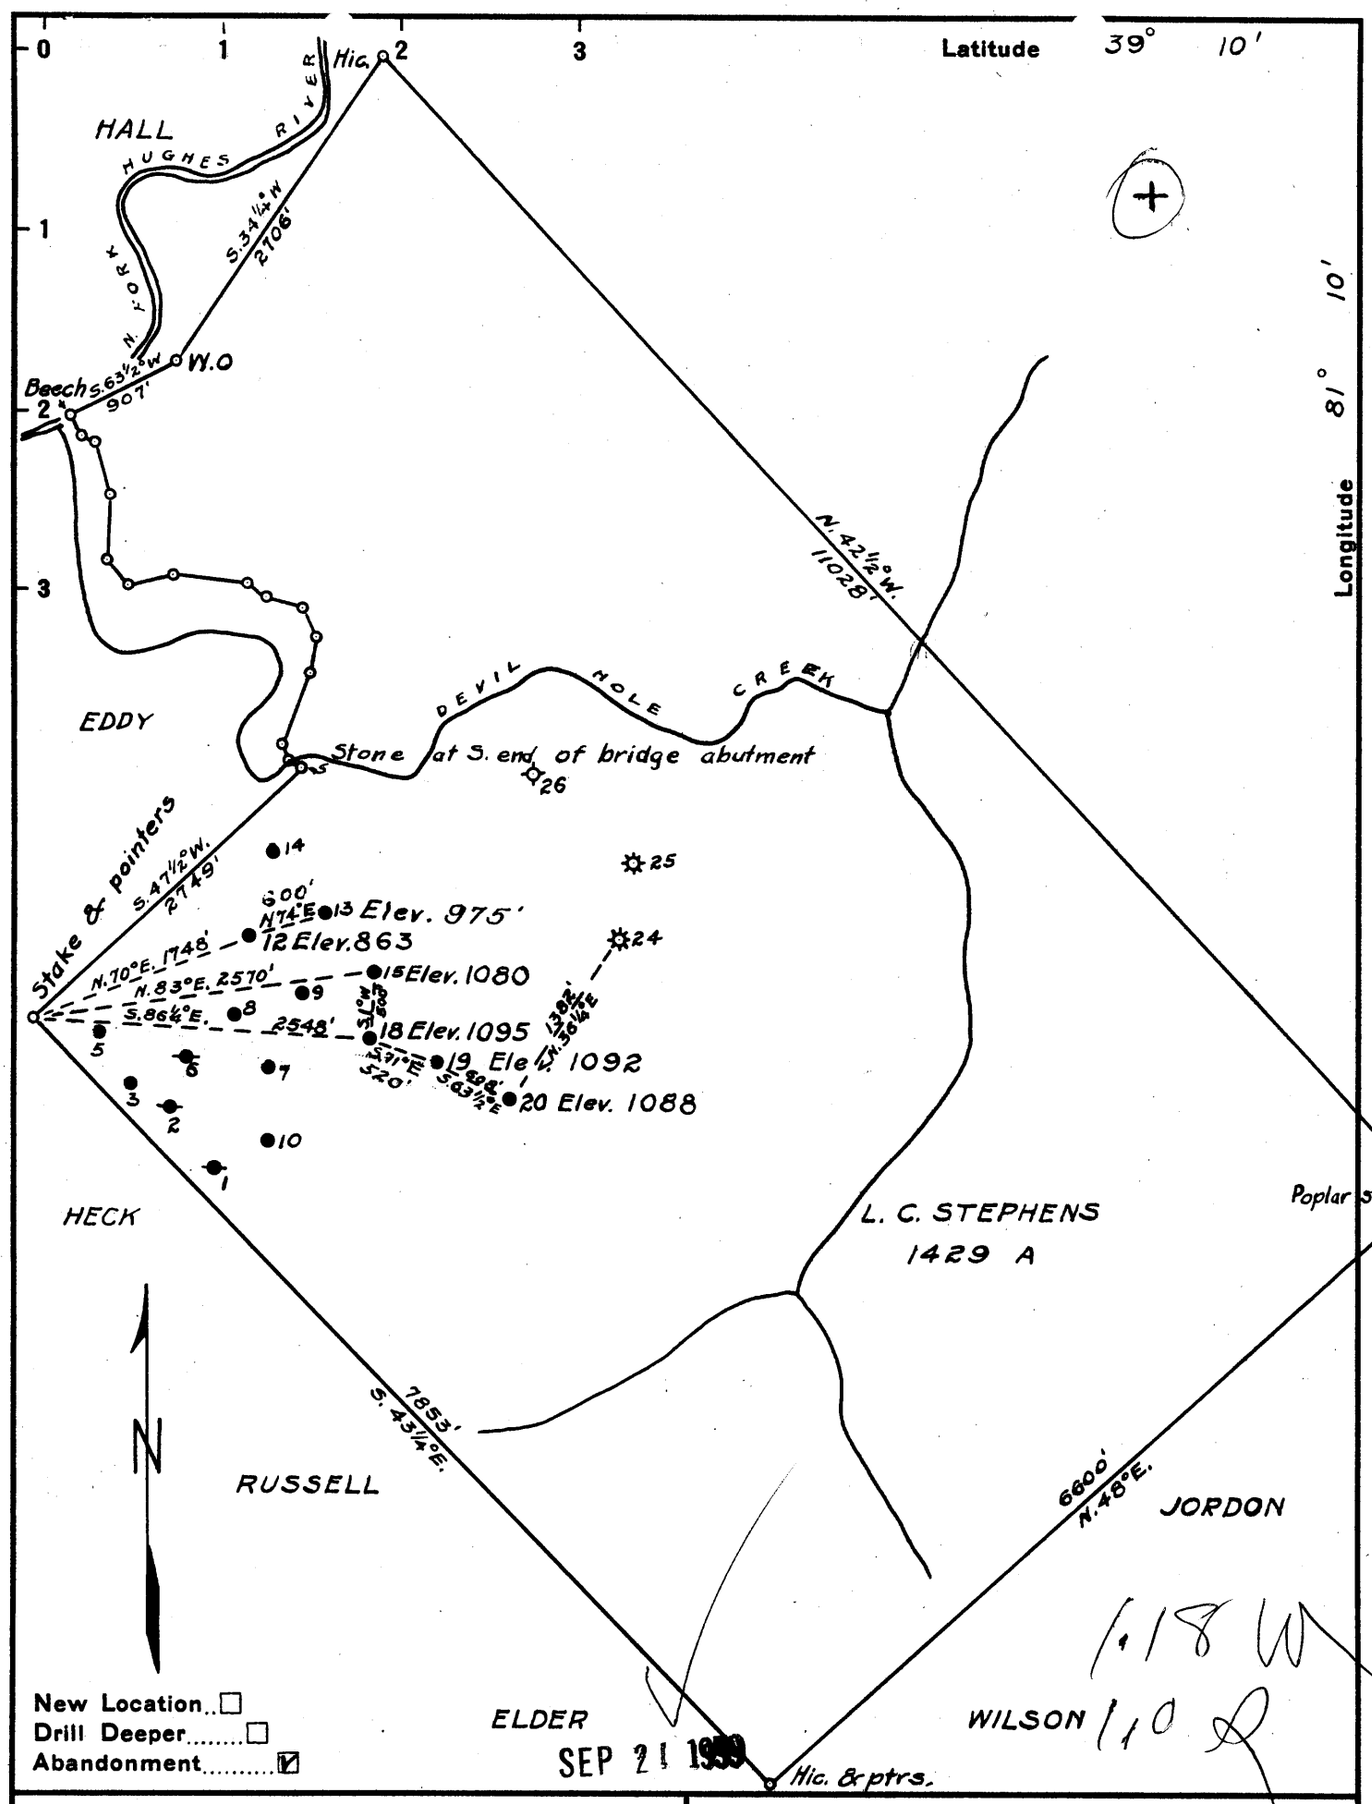

1,18 W
1,10 R

New Location ☐
Drill Deeper ☐
Abandonment ☑

Company F. S. DEEM
Address HARRISVILLE, W. VA.
Farm L. C. STEPHENS
Tract _____ Acres 1429 Lease No. _____
Well (Farm) No. 13 Serial No. _____
Elevation (Spirit Level) 975'
Quadrangle HARRISVILLE
County RITCHIE District GRANT
Engineer B. F. Rinehart
Engineer's Registration No. 648
File No. _____ Drawing No. 274-G-R
Date June 18, 1941 Scale 1 in. = 1320 ft.

STATE OF WEST VIRGINIA
DEPARTMENT OF MINES
OIL AND GAS DIVISION
CHARLESTON

WELL LOCATION MAP

FILE NO. Rit-1306-A

+ Denotes location of well on United States Topographic Maps, scale 1 to 62,500, latitude and longitude lines being represented by border lines as shown.

— Denotes one inch spaces on border line of original tracing.

L.C. STEPHENS No. 13 F.S. DEEM RIT-1306-A