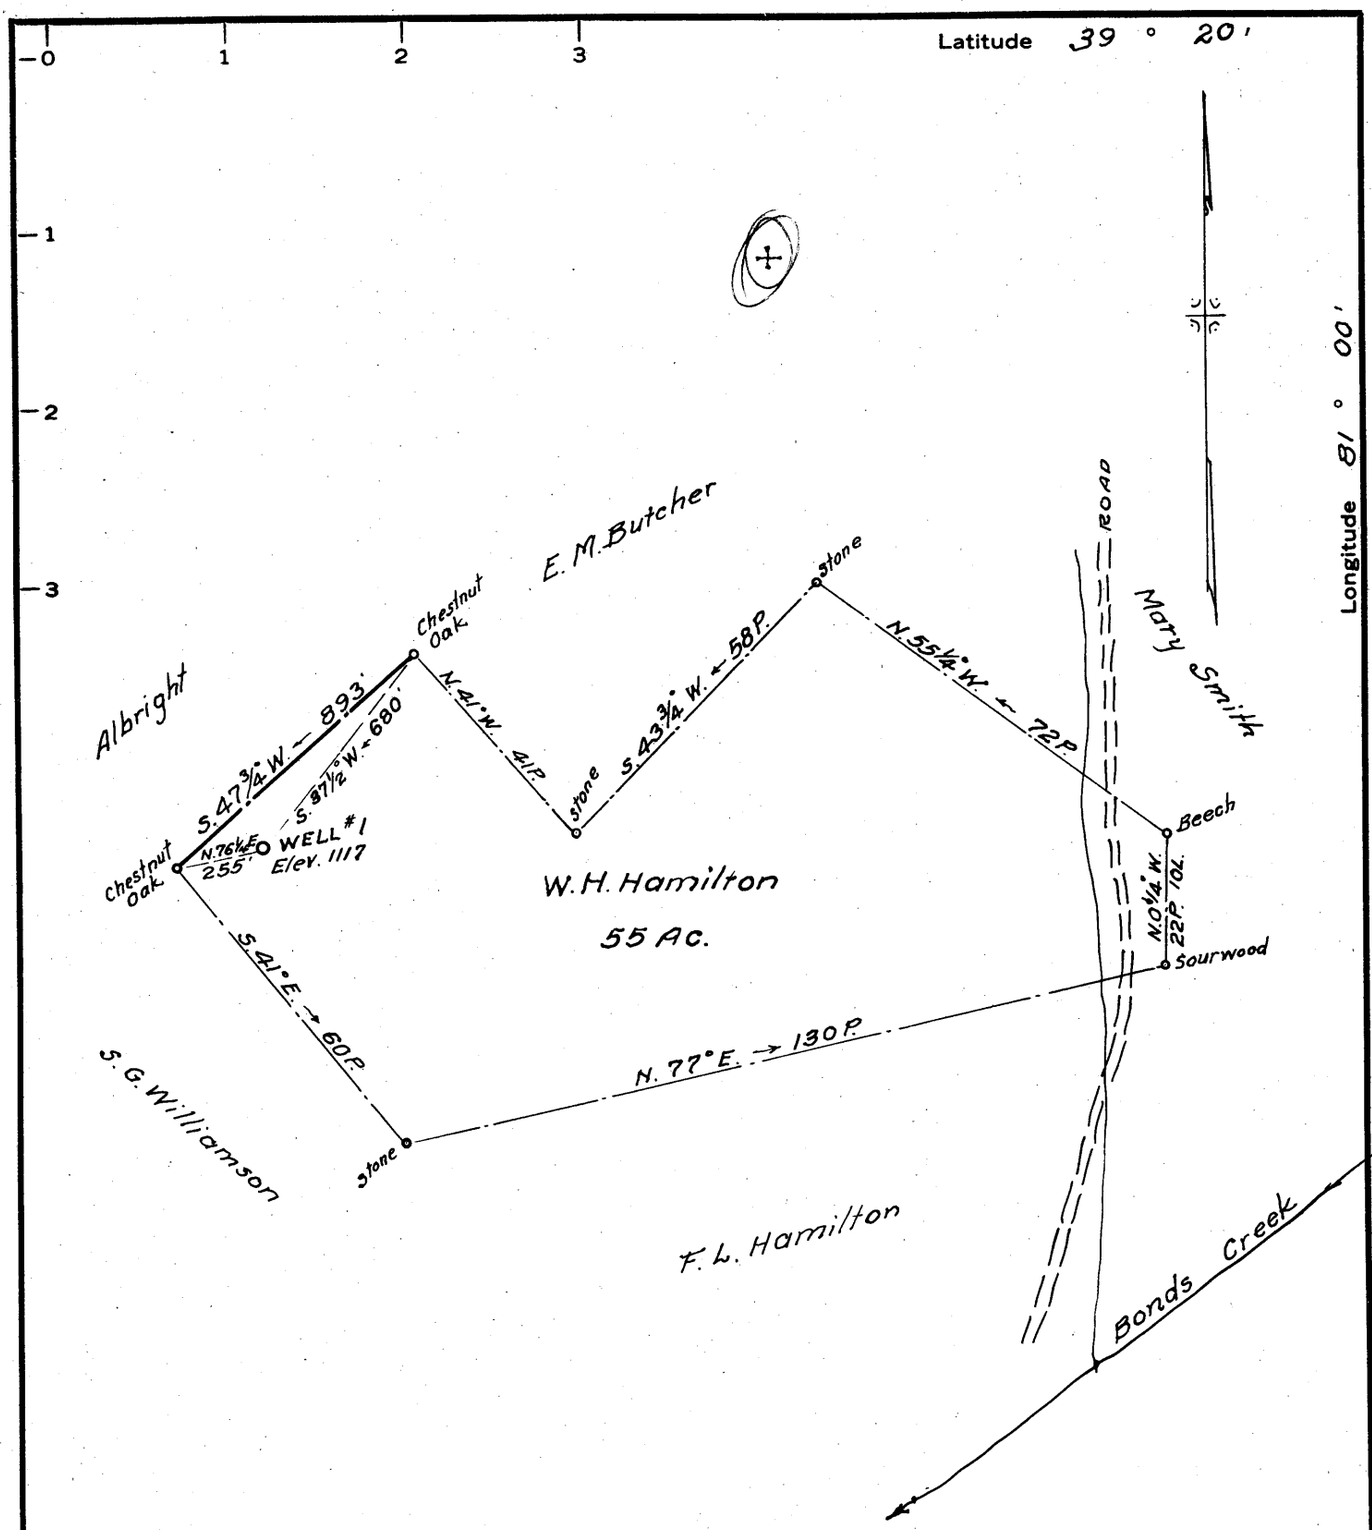

3.3 ✓ 4

/13 ✓ 2

New Location ___ ☐
Drill Deeper ___ ☐
Abandonment ___ ☒

JUL 16 1962

Company Hanlon Oil Co. L.F. Giard, Agt.
Address 616 Harrison St, Harrisville, W.Va.
Farm W.H. Hamilton
Tract 1 Acres 55 Lease No. ___
Well (Farm) No. 1 Serial No. ___
Elevation (Spirit Level) 1117
Quadrangle St. Marys
County Ritchie District Clay
Engineer Parker E. Peters
Engineer's Registration No. 485
File No. ___ Drawing No. ___
Date June 29, 1962 Scale 1" = 30 P

STATE OF WEST VIRGINIA
DEPARTMENT OF MINES
OIL AND GAS DIVISION
CHARLESTON

WELL LOCATION MAP

FILE NO. RIT-1344-A

+ Denotes location of well on United States Topographic Maps, scale 1 to 62,500, latitude and longitude lines being represented by border lines as shown.

— Denotes one inch spaces on border line of original tracing.

Stephens Blueprint and Supply Company · Parkersburg, W. Virginia

W. H. Hamilton #1 HANLON OIL CO. RIT-1344-A