Plot✓ Log✓ Card✓ CSD___ Mflm___

P.&A. 5/25/71 CEN

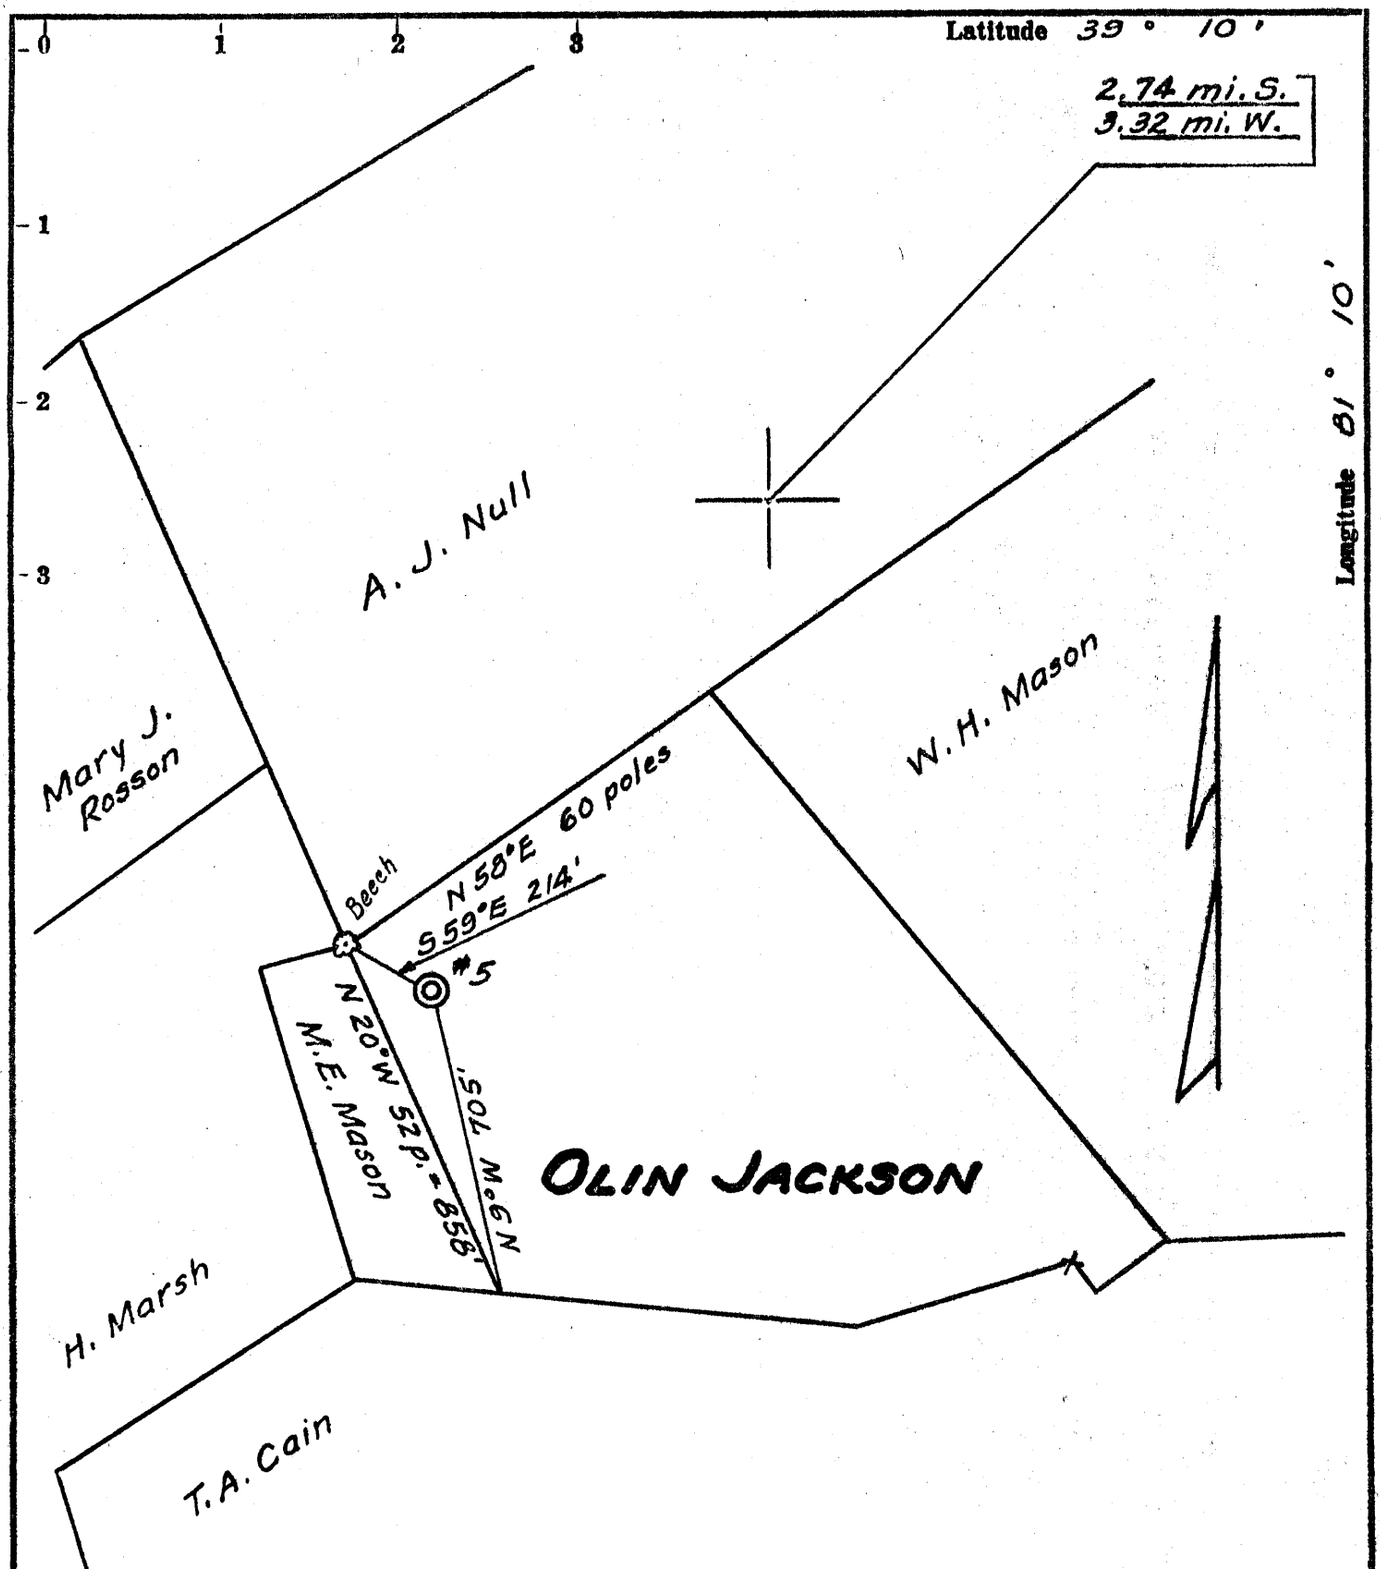

Fracture....☐
Redrill.....☐
New Location.☐
Drill Deeper.....☐
Abandonment .....■ issued 5-25-71

Source of Elevation Road Crossing Un-named Run (692)

I, the undersigned, hereby certify that this map is correct to the best of my knowledge and belief and shows all the information required by paragraph 6 of the rules and regulations of the oil and gas section of the mining laws of West Virginia.

Minimum accuracy, one part in 200

Company C.E. BEARDMORE
Address 1003 Glendale Rd. Marietta, Ohio
Farm OLIN JACKSON
Tract ____ Acres 34 Lease No. ____
Well (Farm) No. 5 Serial No. ____
Elevation (Spirit Level) 895
Quadrangle Harrisville WC
County Ritchie District Grant
Surveyor or Engineer John V. Laflin
Surveyor's or Engineer's Registration No. 2197 (OHIO)
File No. ____ Drawing No. ____
Date 5-22-71 Scale 1" = 400'

STATE OF WEST VIRGINIA
DEPARTMENT OF MINES
OIL AND GAS DIVISION
CHARLESTON

WELL LOCATION MAP

FILE NO. Rit-1453 (A)

+ Denotes location of well on United States Topographic Maps, scale 1 to 62,500, latitude and longitude lines being represented by border lines as shown.

— Denotes one inch spaces on border line of original tracing.

JUN 5 1971