LATITUDE 38°42'30"

81°20'

LONGITUDE

7.5' LOC
DLM
1/3/92

7'5 OGIS topo location

7.5' loc _____ 15' loc (calc.) _____

Company MOUNTAIN IRON & SUPPLY

Farm J C HIVELY (50Ac) 2

ELEV = ~~890~~ G
or 870.

Quad LOONEYVILLE

County ROANE

District SMITHFIELD

WELL LOCATION MAP

File No. 87-30317

TD: 1967

371 371

Drilling Comm: 12/17/1912
Comp: 2/28/1913

See microfilm for well record

6-6-(196)

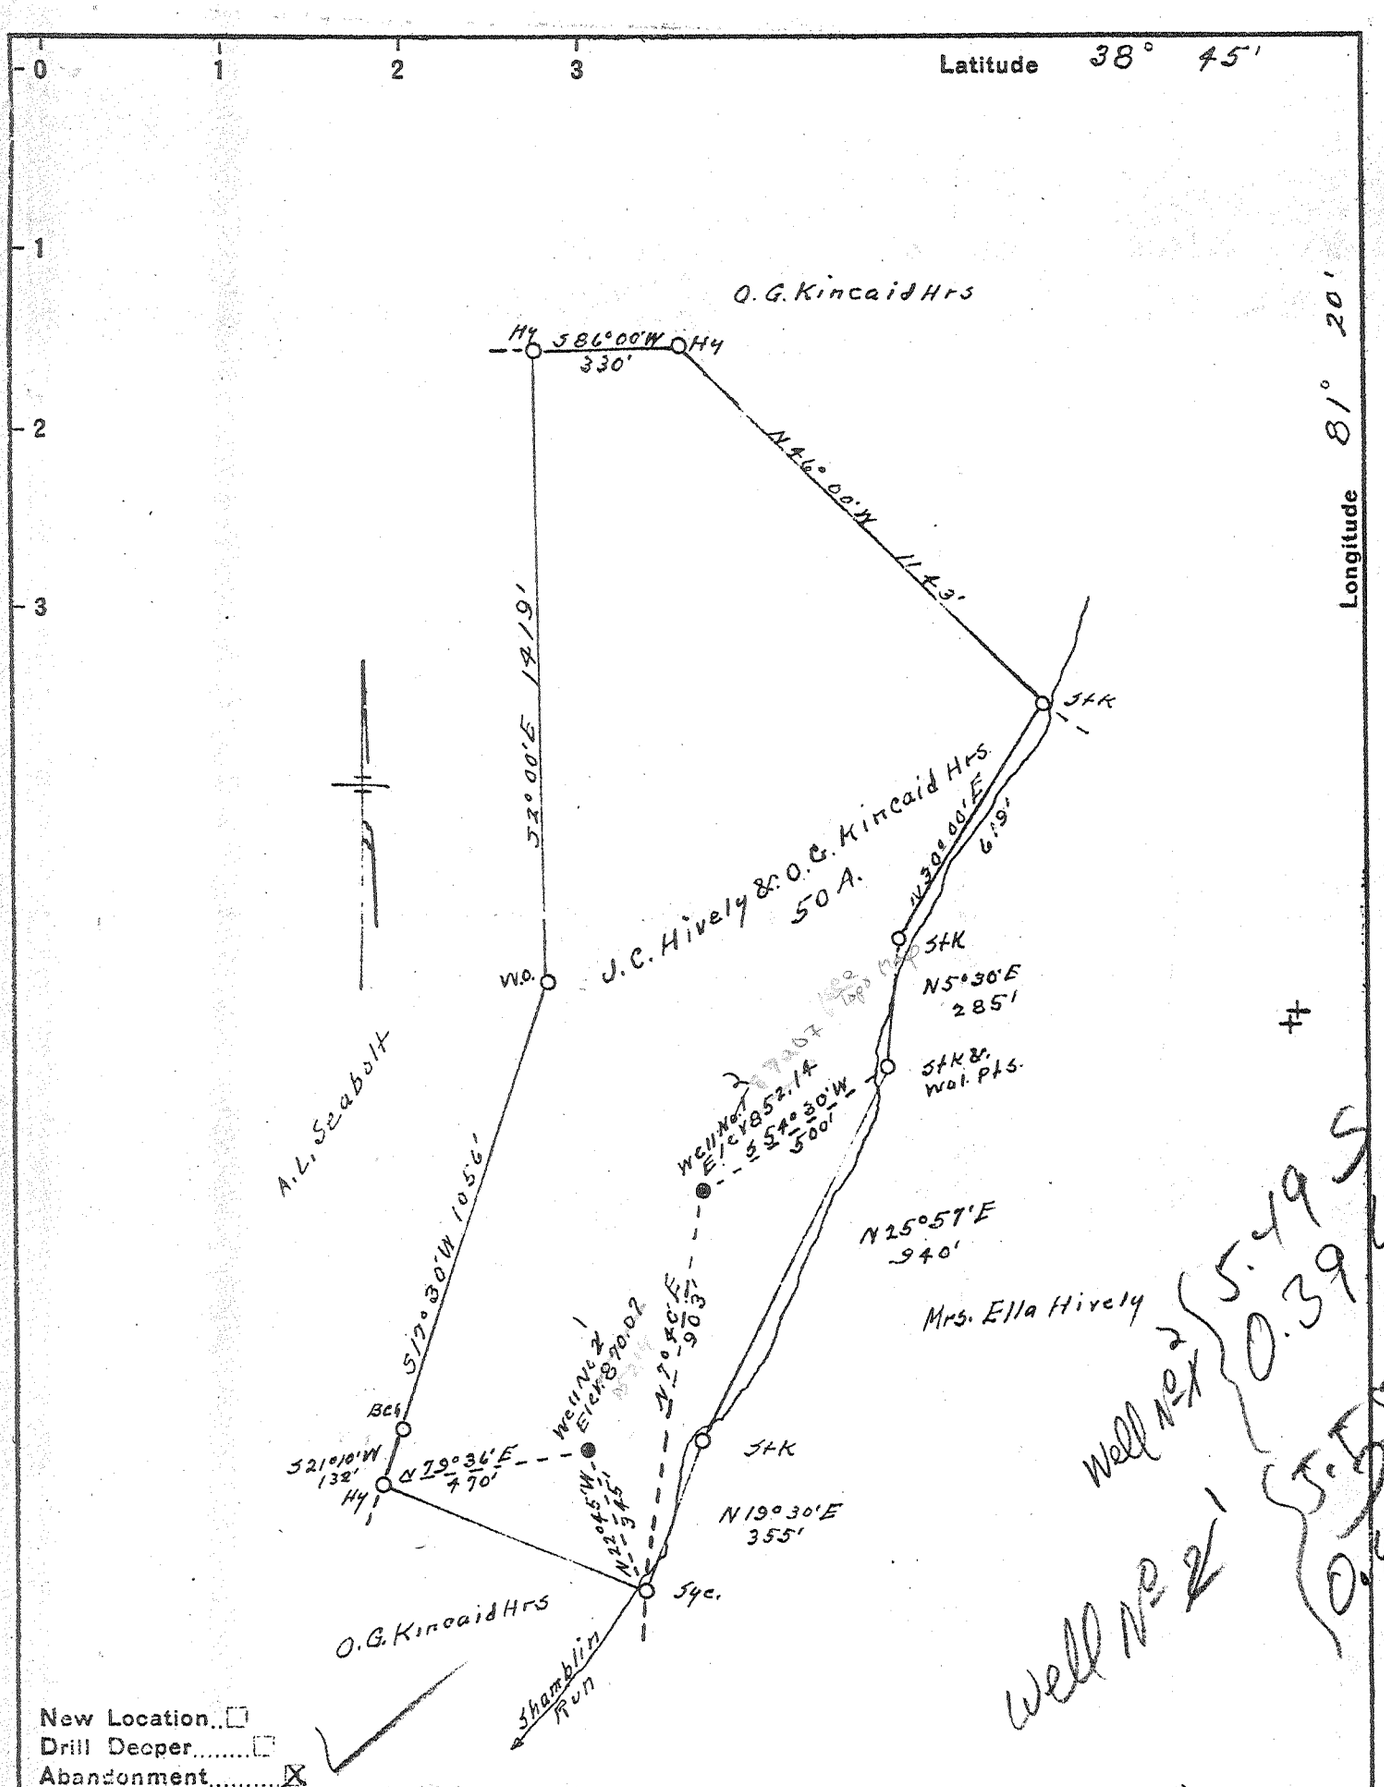

Company Mountain Iron & Supply Co.
Address Parkersburg, W.Va.
Farm J.C. Hively & O.G. Kincaid Hrs.
Tract ____ Acres 50 Lease No. ____
Well (Farm) Nos. 1 & 2 Serial No. ____
Elevation (Spirit Level) #1 852.14 #2 870.07
Quadrangle Walton NC
County Roane District Smithfield
Engineer C. H. Dye
Engineer's Registration No. 804
File No. ____ Drawing No. ____
Date Aug. 30, 1941 Scale 1" = 400'

"IMPERIAL" TRACING CLOTH
K & E CO., N. Y.

STATE OF WEST VIRGINIA
DEPARTMENT OF MINES
OIL AND GAS DIVISION
CHARLESTON

WELL LOCATION MAP

FILE NO. ROA-316A-317A
316A is now 87-1474 2

+ Denotes location of well on United States Topographic Maps, scale 1 to 62,500, latitude and longitude lines being represented by border lines as shown.

— Denotes one inch spaces on border line of original tracing.