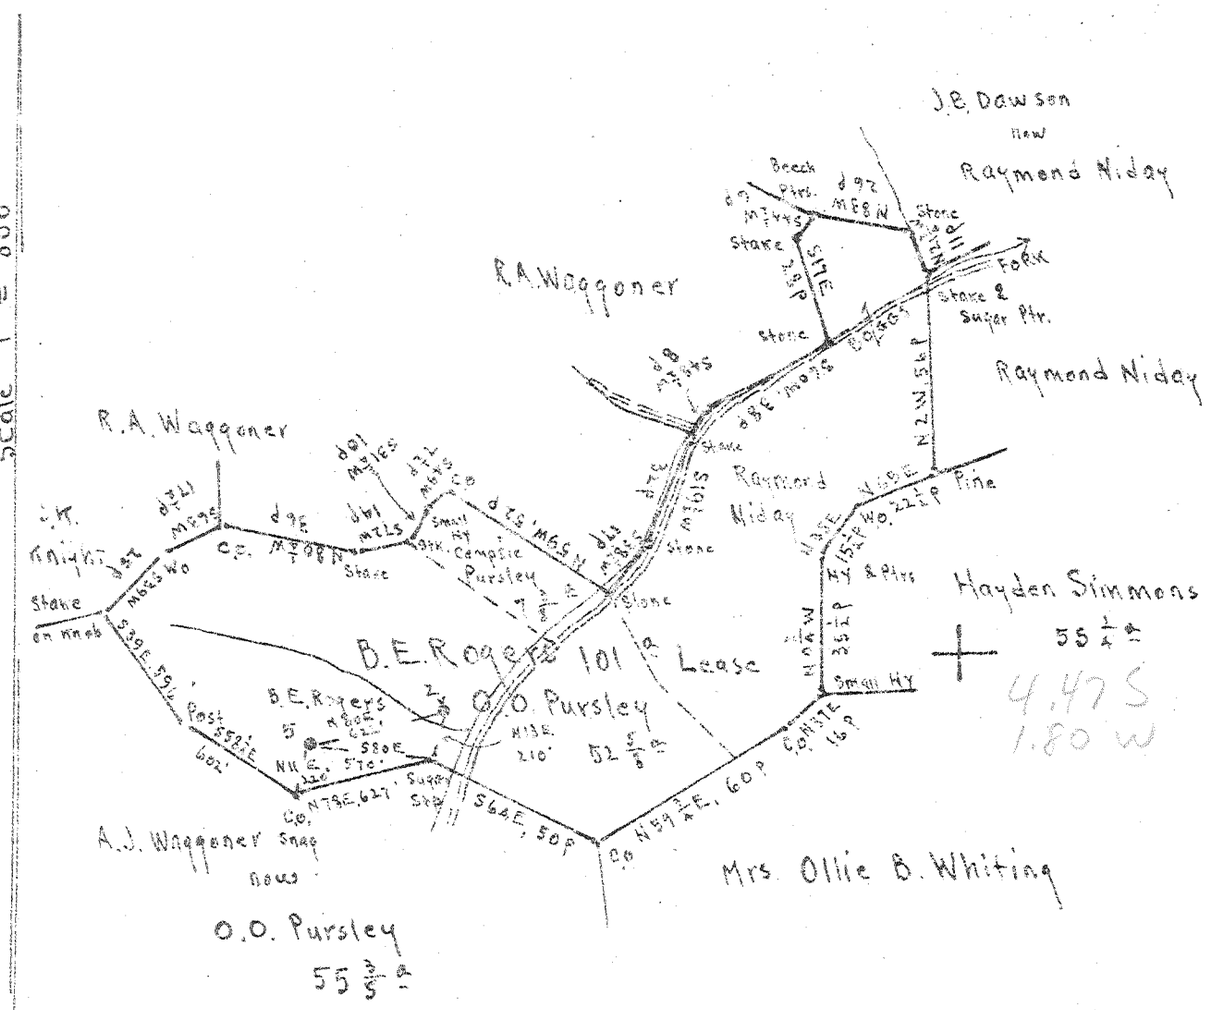

No Coal.

Surface: O.O. Pursley.

Spencer, W.Va.

Otto Star Route (or R.F.D #2.)

New Location ☐
Drill Deeper ☐
Abandonment ☒

Map 52 . 5A6 . W 38

Company Road Supply Co.
Address Salem W.Va.
Farm B.E. Rogers
Tract ____ Acres 101 Lease No. ____
Well (Farm) No. 5 Serial No. ____
Elevation (Spirit Level) Floor — 1040.58 Ground — 1038.58
Quadrangle Spencer
County Roane District Spencer
Engineer E.C. Tabler
Engineer's Registration No. ____
File No. ____ Drawing No. ____
Date July 11th 1946 Scale 1" = 800'

STATE OF WEST VIRGINIA
DEPARTMENT OF MINES
OIL AND GAS DIVISION
CHARLESTON

See microfilm for well record

WELL LOCATION MAP

FILE NO. ROA-446;A;#5

+ Denotes location of well on United States Topographic Maps, scale 1 to 62,500, latitude and longitude lines being represented by border lines as shown.

— Denotes one inch spaces on border line of original tracing.

"IMPERIAL" TRACING CLOTH