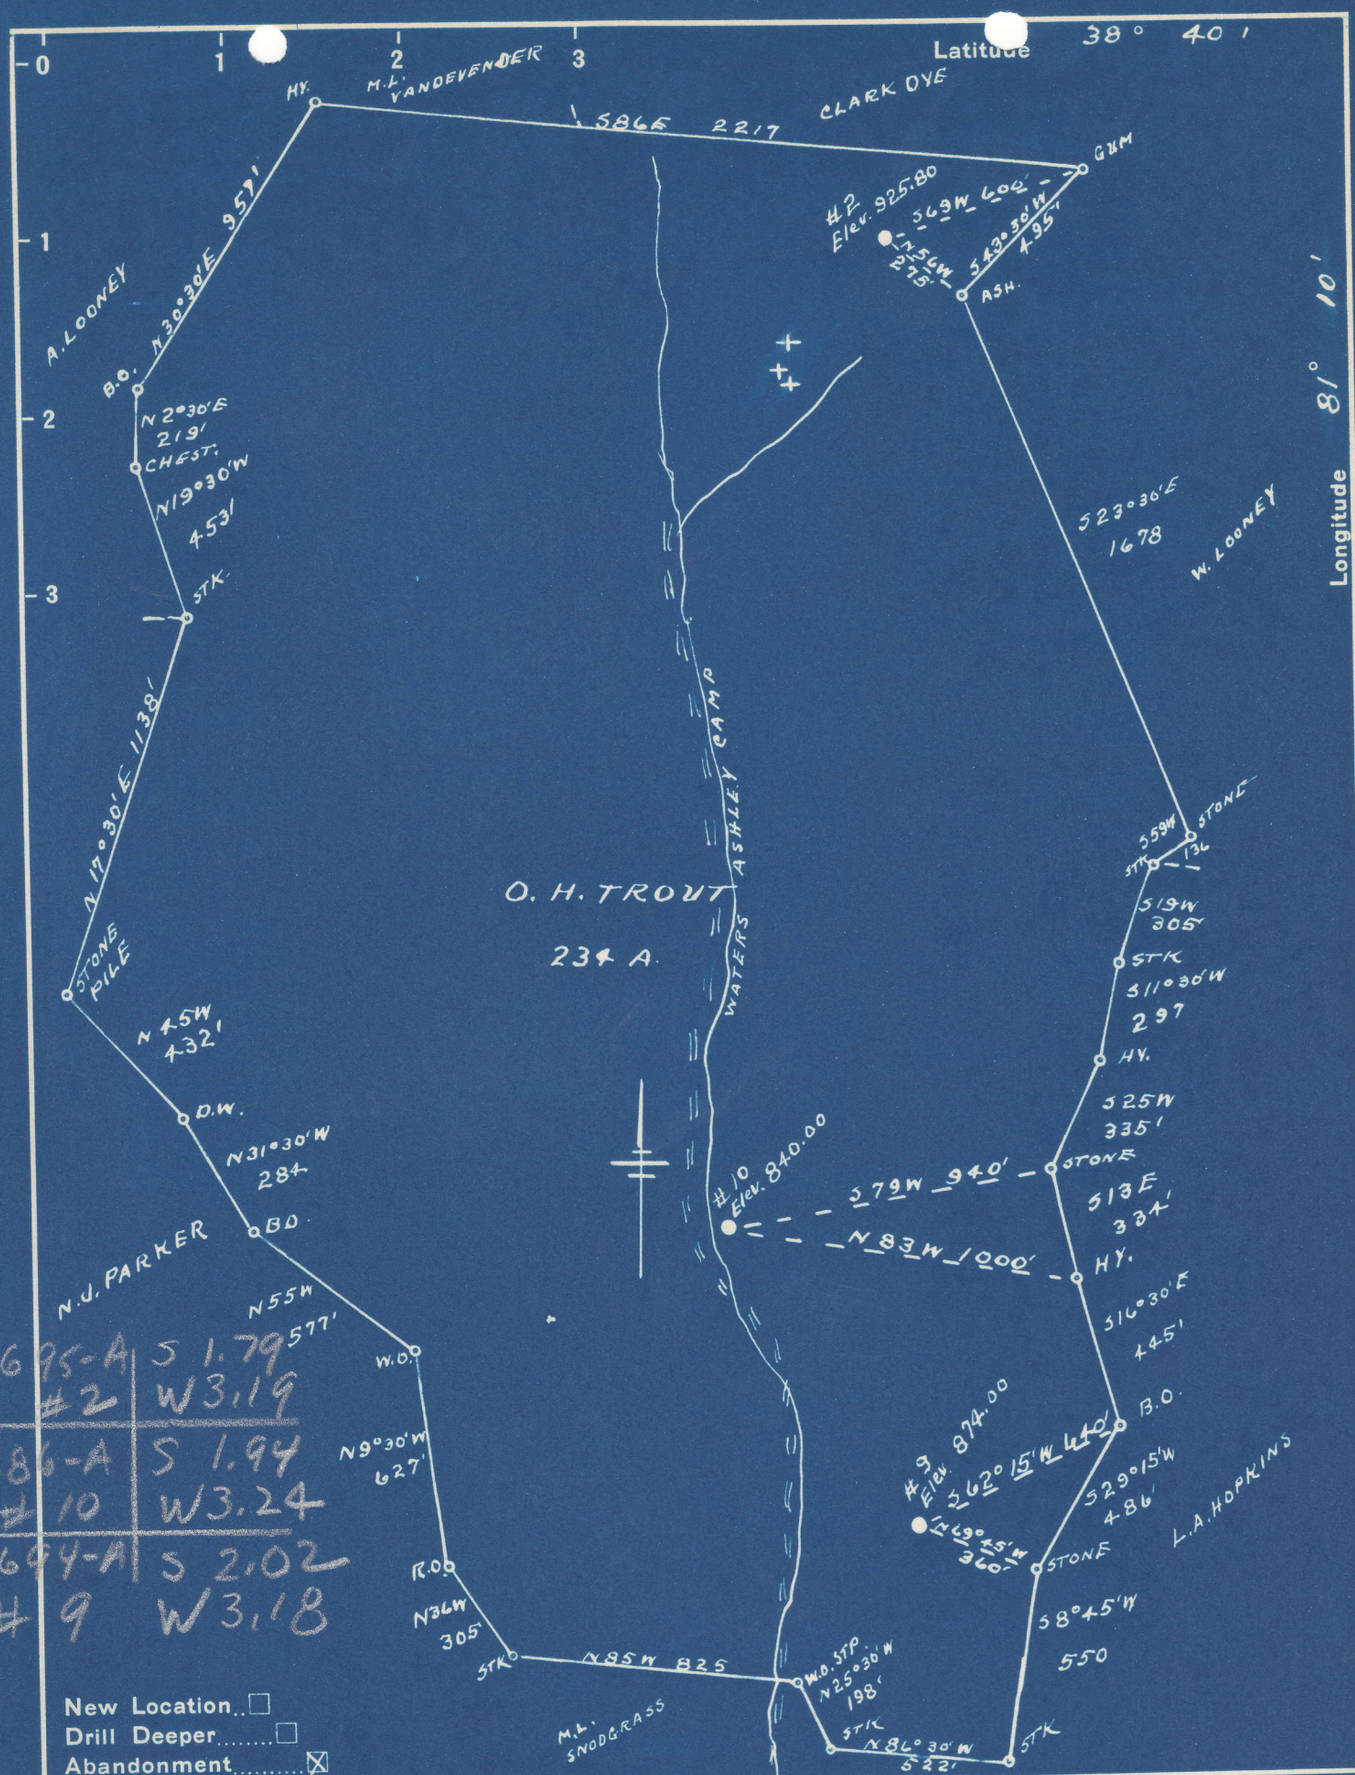

695-A #2	S 1.79 W 3.19
686-A #10	S 1.94 W 3.24
694-A #9	S 2.02 W 3.18

New Location ☐
Drill Deeper ☐
Abandonment ☒

Company THE INTERSTATE PIPE & SUPPLY CO.
Address MARIETTA, OHIO
Farm O. H. TROUT
Tract _____ Acres 234 Lease No. _____
Well (Farm) No. S 2-9-10 Serial No. _____
Elevation (Spirit Level) SEE ABOVE
Quadrangle OTTER
County ROANE District GEARY
Engineer C. H. Dye
Engineer's Registration No. 804
File No. _____ Drawing No. _____
Date 7-23-49 Scale 1" = 500'

"IMPERIAL" TRACING CLOTH
K & E CO., N.Y.

STATE OF WEST VIRGINIA
DEPARTMENT OF MINES
OIL AND GAS DIVISION
CHARLESTON

See Microfilm for Well Record

WELL LOCATION MAP

FILE NO. ROA-686-A-10
ROA-694-A-9
ROA-695-A-2

+ Denotes location of well on United States Topographic Maps, scale 1 to 62,500, latitude and longitude lines being represented by border lines as shown.

— Denotes one inch spaces on border line of original tracing.