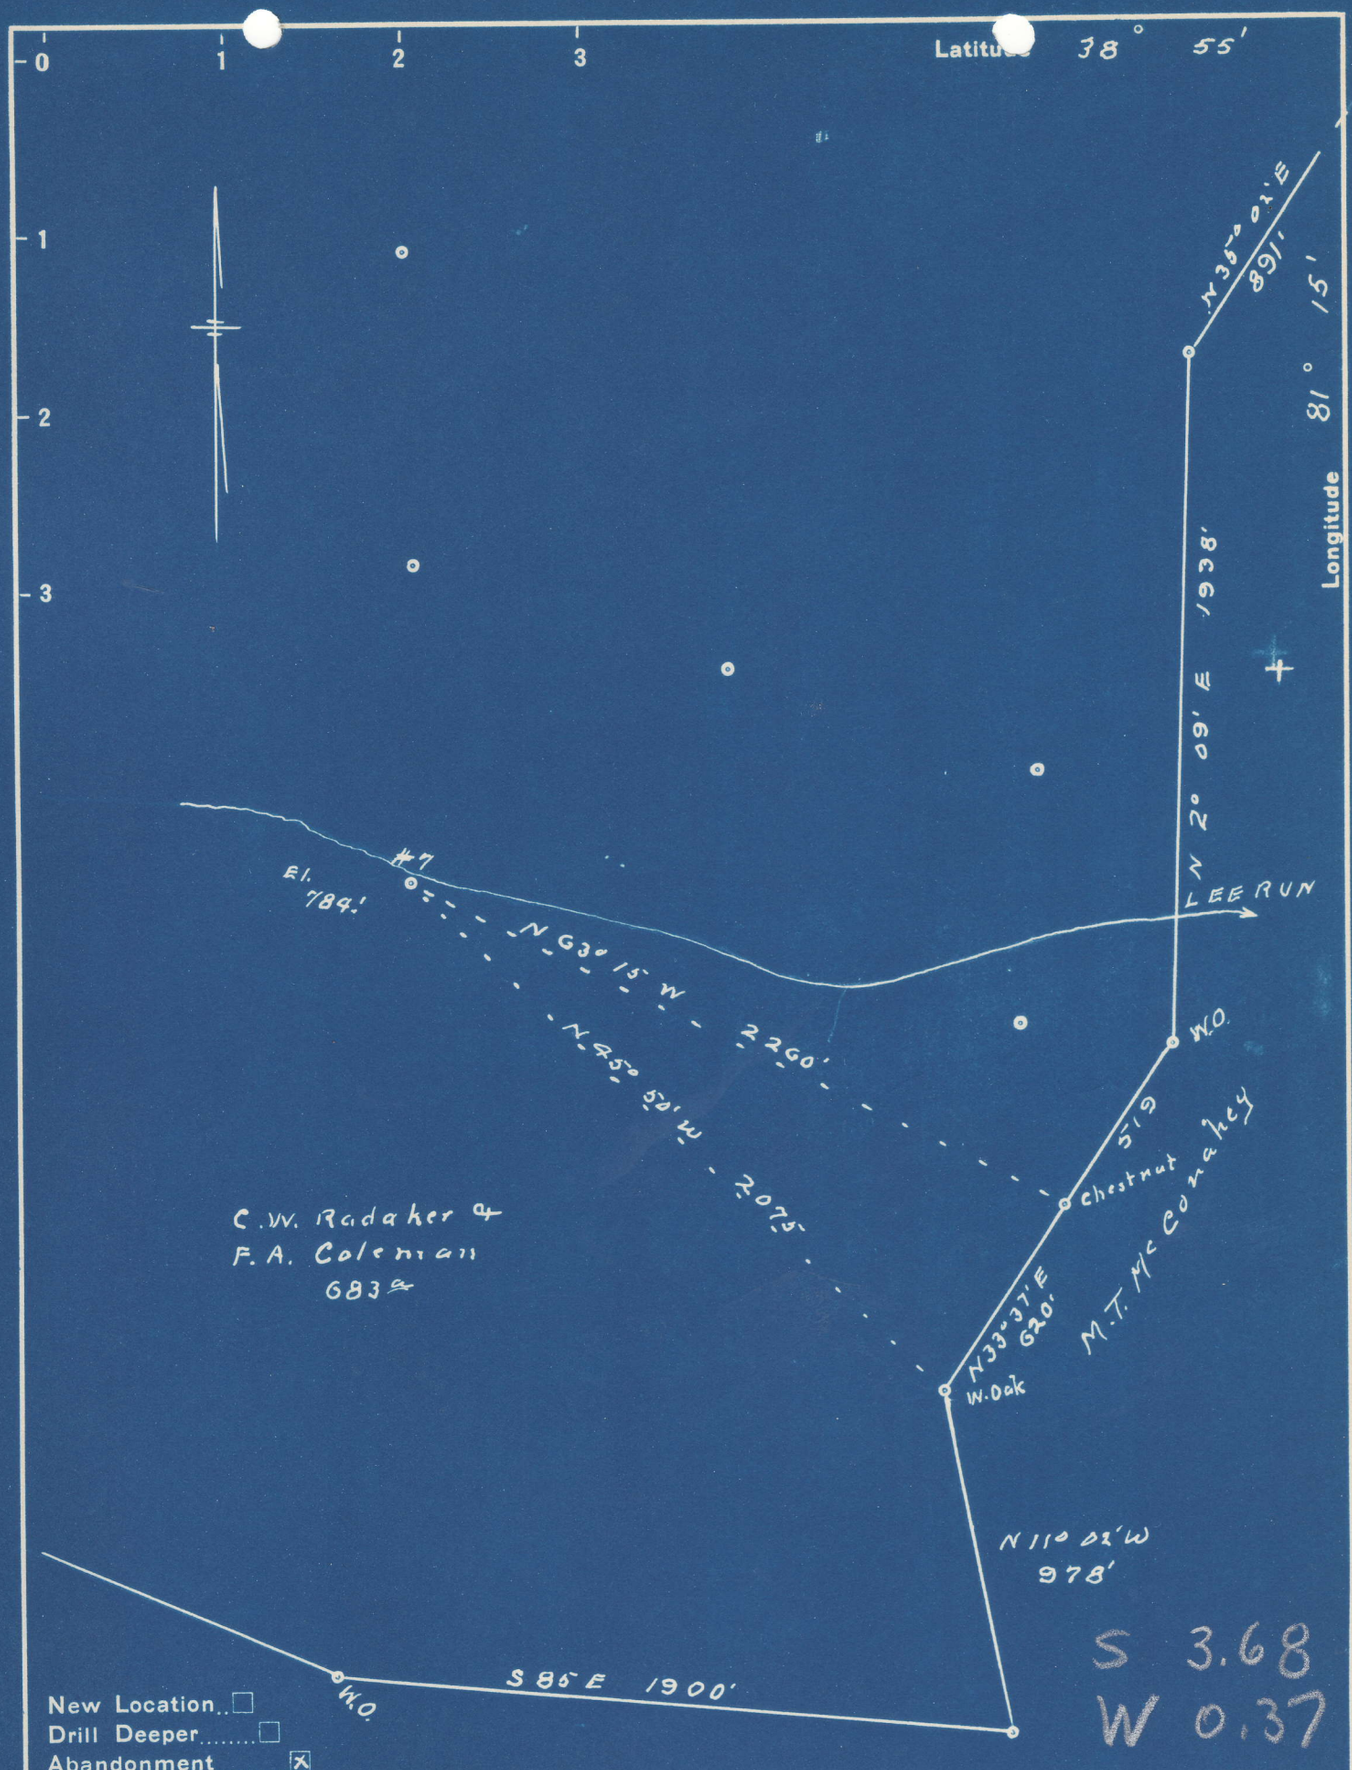

New Location ☐
Drill Deeper ☐
Abandonment ☒

Company Piersol, Smith, Feick & Kirkbride
Address RR 2 Walker, W. Va.
Farm C W Radaker, & F.A. Coleman
Tract _____ Acres 683 Lease No. _____
Well (Farm) No. 7 Serial No. _____
Elevation (Spirit Level) 784.1'
Quadrangle Spencer
County Roane District Spencer
Engineer Robert Carlson by O. Meredith
Engineer's Registration No. _____
File No. _____ Drawing No. _____
Date _____ Scale 1 in = 500'

EC

STATE OF WEST VIRGINIA
DEPARTMENT OF MINES
OIL AND GAS DIVISION
CHARLESTON

See microfilm for Well Record

WELL LOCATION MAP

FILE NO. ROA-714-A

+ Denotes location of well on United States Topographic Maps, scale 1 to 62,500, latitude and longitude lines being represented by border lines as shown.

— Denotes one inch spaces on border line of original tracing.

"IMPERIAL" TRACING CLOTH
K & E CO., N. Y.