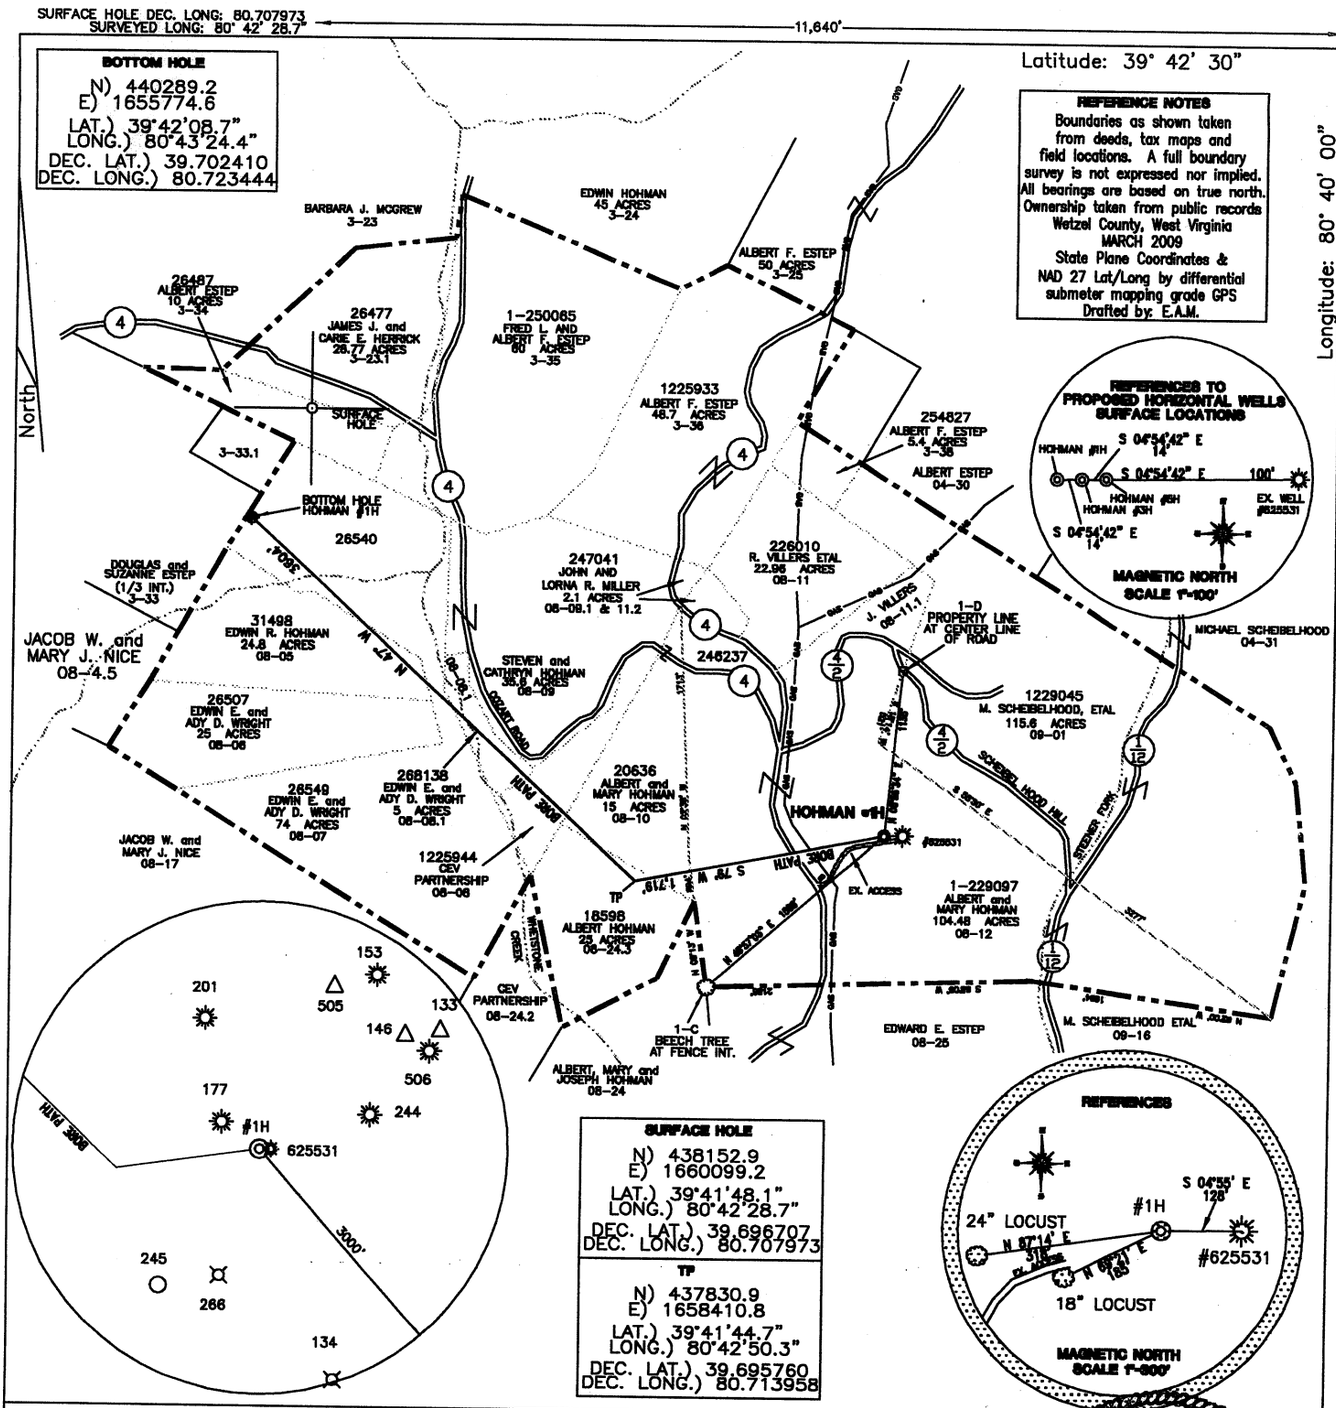

FILE #: CHE 001
DRAWING #: BBA 001252
SCALE: 1"=1200'
MINIMUM DEGREE OF ACCURACY: 1/200
PROVEN SOURCE OF ELEVATION: SUBMETER MAPPING GRADE GPS

I, THE UNDERSIGNED, HEREBY CERTIFY THAT THIS PLAT IS CORRECT TO THE BEST OF MY KNOWLEDGE AND BELIEF AND SHOWS ALL THE INFORMATION REQUIRED BY LAW AND THE REGULATIONS ISSUED AND PRESCRIBED BY THE DEPARTMENT OF ENVIRONMENTAL PROTECTION.

Signed:

L.L.S. #2124 : Ernest J. Benchek III

ERNEST J. BENCHEK III
LICENSED
No. 2124
STATE OF WEST VIRGINIA
PROFESSIONAL SURVEYOR

(+) DENOTES LOCATION OF WELL ON UNITED STATES TOPOGRAPHIC MAPS

WVDEP
OFFICE OF OIL & GAS
601 57TH STREET
CHARLESTON, WV 25304

DATE: APRIL 21, 2009

OPERATOR'S WELL #: 831096 HOHMAN #1H

API WELL #: 47 (STATE) 103 (COUNTY) 02483H (PERMIT)

CANCELLED

Well Type: ☐ Oil ☐ Waste Diposal ☐ Production ☐ Deep
☒ Gas ☐ Liquid Injection ☐ Storage ☒ Shallow

WATERSHED: STEENER FORK AND WHETSTONE CREEK
ELEVATION : 1290'
COUNTY/DISTRICT: WETZEL/PROCTOR
QUADRANGLE: WILEYVILLE 7.5'
SURFACE OWNER: ALBERT L. & MARY HOHMAN (1-229097)
ACREAGE: 104.48
OIL & GAS ROYALTY OWNER: ALBERT L. HOHMAN, et ux (1-229097)
ACREAGE: 256.78
LEASE NUMBERS: 28487, 28477, 1-250065, 1225933, 254827, 226010, 247041, 26540, 246237, 20636, 1-229097, 1229045, 18598, 26549, 26507, 268138, 31497, 254827

DRILL ☒ CONVERT ☐ DRILL DEEPER ☐ REDRILL ☐ FRACTURE OR STIMULATE ☒
PLUG OFF FORMATION ☐ PERFORATE NEW FORMATION ☐ PLUG & ABANDON ☐
CLEAN OUT & REPLUG ☐ OTHER CHANGE ☐ (SPECIFY):

TARGET FORMATION: MARCELLUS
ESTIMATED DEPTH: 6,991'
WELL OPERATOR : CHESAPEAKE APPALACHIA, LLC.
DESIGNATED AGENT : JAMES E. GREY
ADDRESS: PO BOX 6070
ADDRESS: PO BOX 6070
CITY: CHARLESTON STATE: WV ZIP CODE: 25362
CITY: CHARLESTON STATE: WV ZIP CODE: 25362

10/21/2011