FORM WW 6

MAURY #3H REVISED
47-103-02571

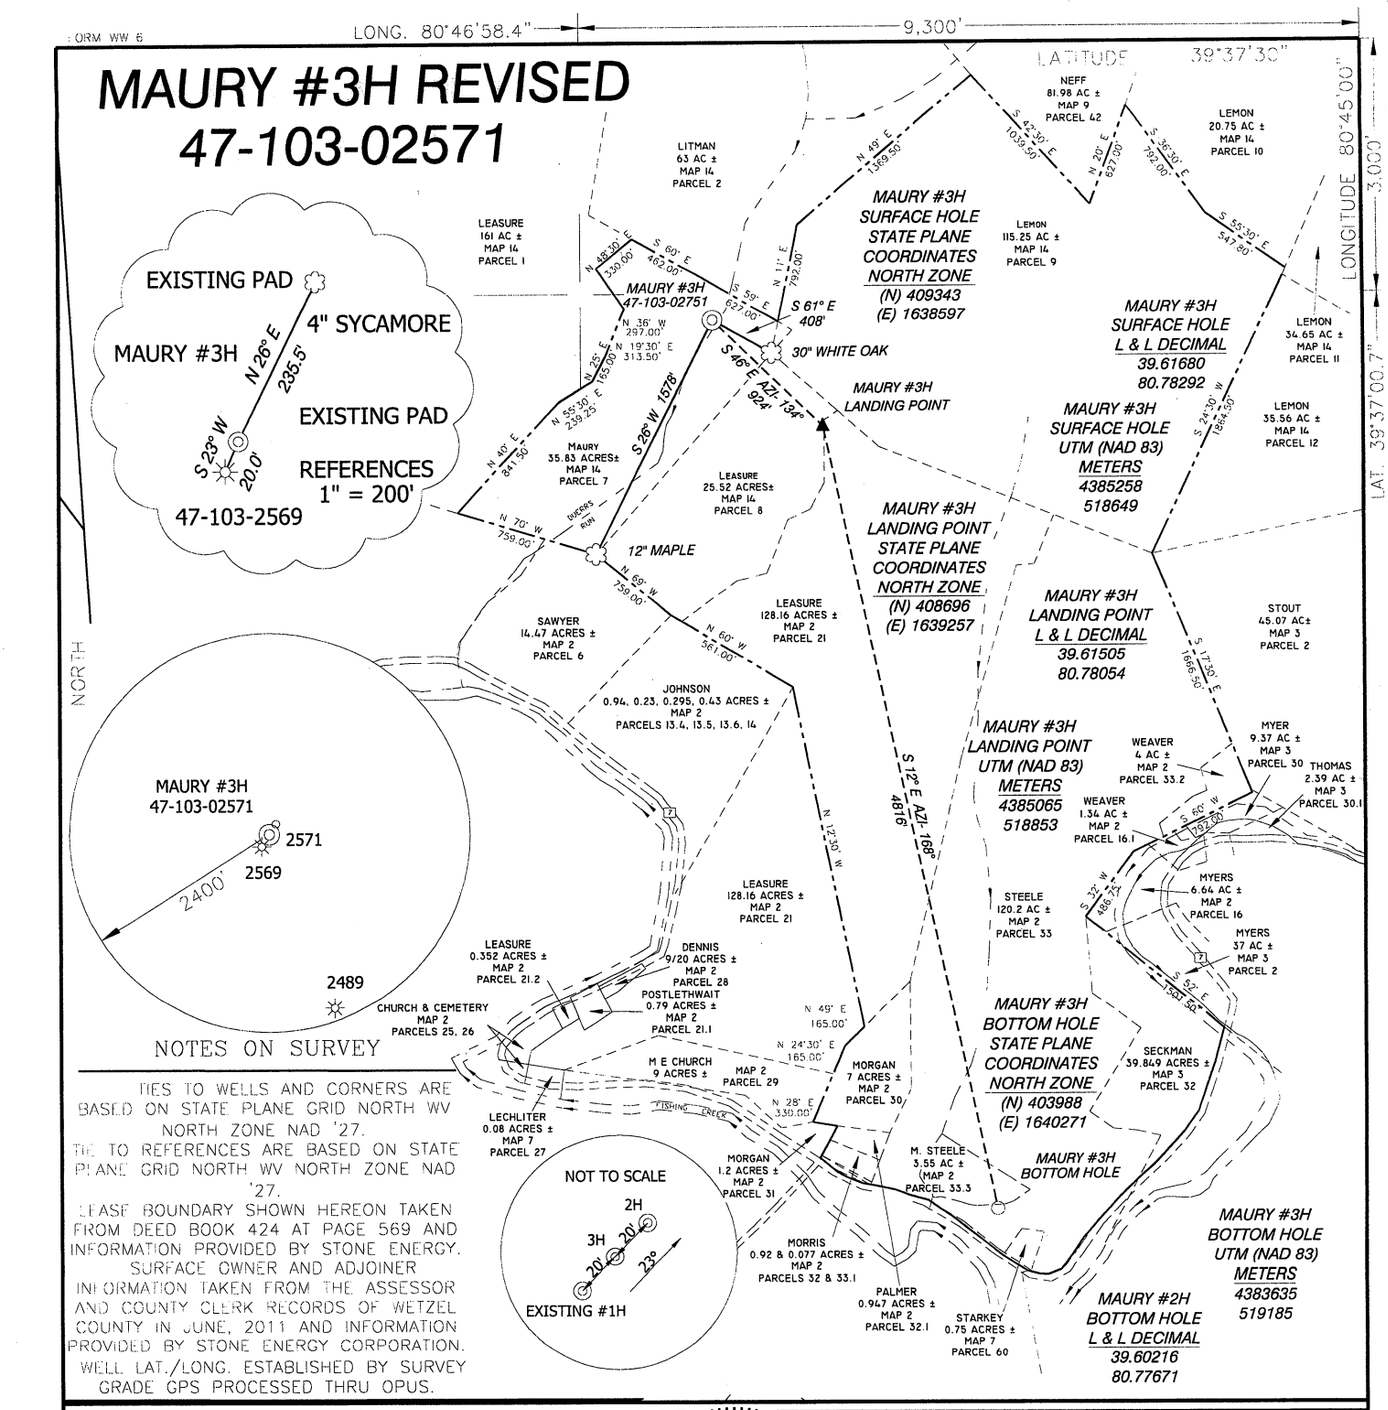

NOTES ON SURVEY

TIES TO WELLS AND CORNERS ARE BASED ON STATE PLANE GRID NORTH WV NORTH ZONE NAD '27.
TIE TO REFERENCES ARE BASED ON STATE PLANE GRID NORTH WV NORTH ZONE NAD '27.
LEASE BOUNDARY SHOWN HEREON TAKEN FROM DEED BOOK 424 AT PAGE 569 AND INFORMATION PROVIDED BY STONE ENERGY.
SURFACE OWNER AND ADJOINER INFORMATION TAKEN FROM THE ASSESSOR AND COUNTY CLERK RECORDS OF WETZEL COUNTY IN JUNE, 2011 AND INFORMATION PROVIDED BY STONE ENERGY CORPORATION.
WELL LAT./LONG. ESTABLISHED BY SURVEY GRADE GPS PROCESSED THRU OPUS.

I, THE UNDERSIGNED, HEREBY CERTIFY THAT THIS PLAT IS CORRECT TO THE BEST OF MY KNOWLEDGE AND BELIEF AND SHOWS ALL THE INFORMATION REQUIRED BY LAW AND THE REGULATIONS ISSUED AND PRESCRIBED BY THE DIVISION OF ENVIRONMENTAL PROTECTION.

P.S. 834

HUPP Surveying & Mapping
P.O. Box 667 Pantsville, WV 26147
(304) 354-7035 EMAIL: hupp@frontiernet.net

DOYLE HUPP, JR. LICENSED No. 834 STATE OF WEST VIRGINIA PROFESSIONAL SURVEYOR

(+) DENOTES LOCATION OF WELL ON UNITED STATES TOPOGRAPHIC MAPS.

DATE JULY 25, 20 11

OPERATORS WELL NO. MAURY #3H REVISED

API WELL NO. 47 - 103 - 02571 H
STATE COUNTY PERMIT

Revised

MINIMUM DEGREE OF ACCURACY 1/2500
PROVEN SOURCE OF ELEVATION SG-GPS (OPUS)
FILE NO. W2057 (BK 50-35)
SCALE 1" = 1000'

STATE OF WEST VIRGINIA
DIVISION OF ENVIRONMENTAL PROTECTION
OFFICE OF OIL AND GAS

WELL TYPE : OIL ___ GAS X LIQUID INJECTION ___ WASTE DISPOSAL ___ IF "GAS" PRODUCTION X STORAGE ___ DEEP ___ SHALLOW X

LOCATION :
ELEVATION 734' WATERSHED DUERRS RUN OF LITTLE FISHING CREEK
DISTRICT MAGNOLIA COUNTY WETZEL QUADRANGLE PORTERS FALLS 7.5'
SURFACE OWNER DOROTHY MAURY, et al ACREAGE 35.53 ±
ROYALTY OWNER DOROTHY MAURY, et al LEASE ACREAGE 313.26 ±
PROPOSED WORK : LEASE NO. ___
DRILL X CONVERT ___ DRILL DEEPER ___ REDRILL ___ FRACTURE OR STIMULATE X PLUG OFF OLD FORMATION ___ PERFORATE NEW FORMATION ___ PLUG AND ABANDON ___ CLEAN OUT AND REPLUG ___ OTHER ___
PHYSICAL CHANGE IN WELL (SPECIFY) ___ TARGET FORMATION MARCELLUS
ESTIMATED DEPTH TVD 6,500' MD 11,830'

COUNTY NAME
PERMIT

WELL OPERATOR STONE ENERGY CORPORATION DESIGNATED AGENT TIM McGREGOR
ADDRESS P.O. BOX 52807 LAFAYETTE, LA 70508 ADDRESS 6000 HAMPTON CENTER SUITE B MORGANTOWN WV 26505

10/14/2011