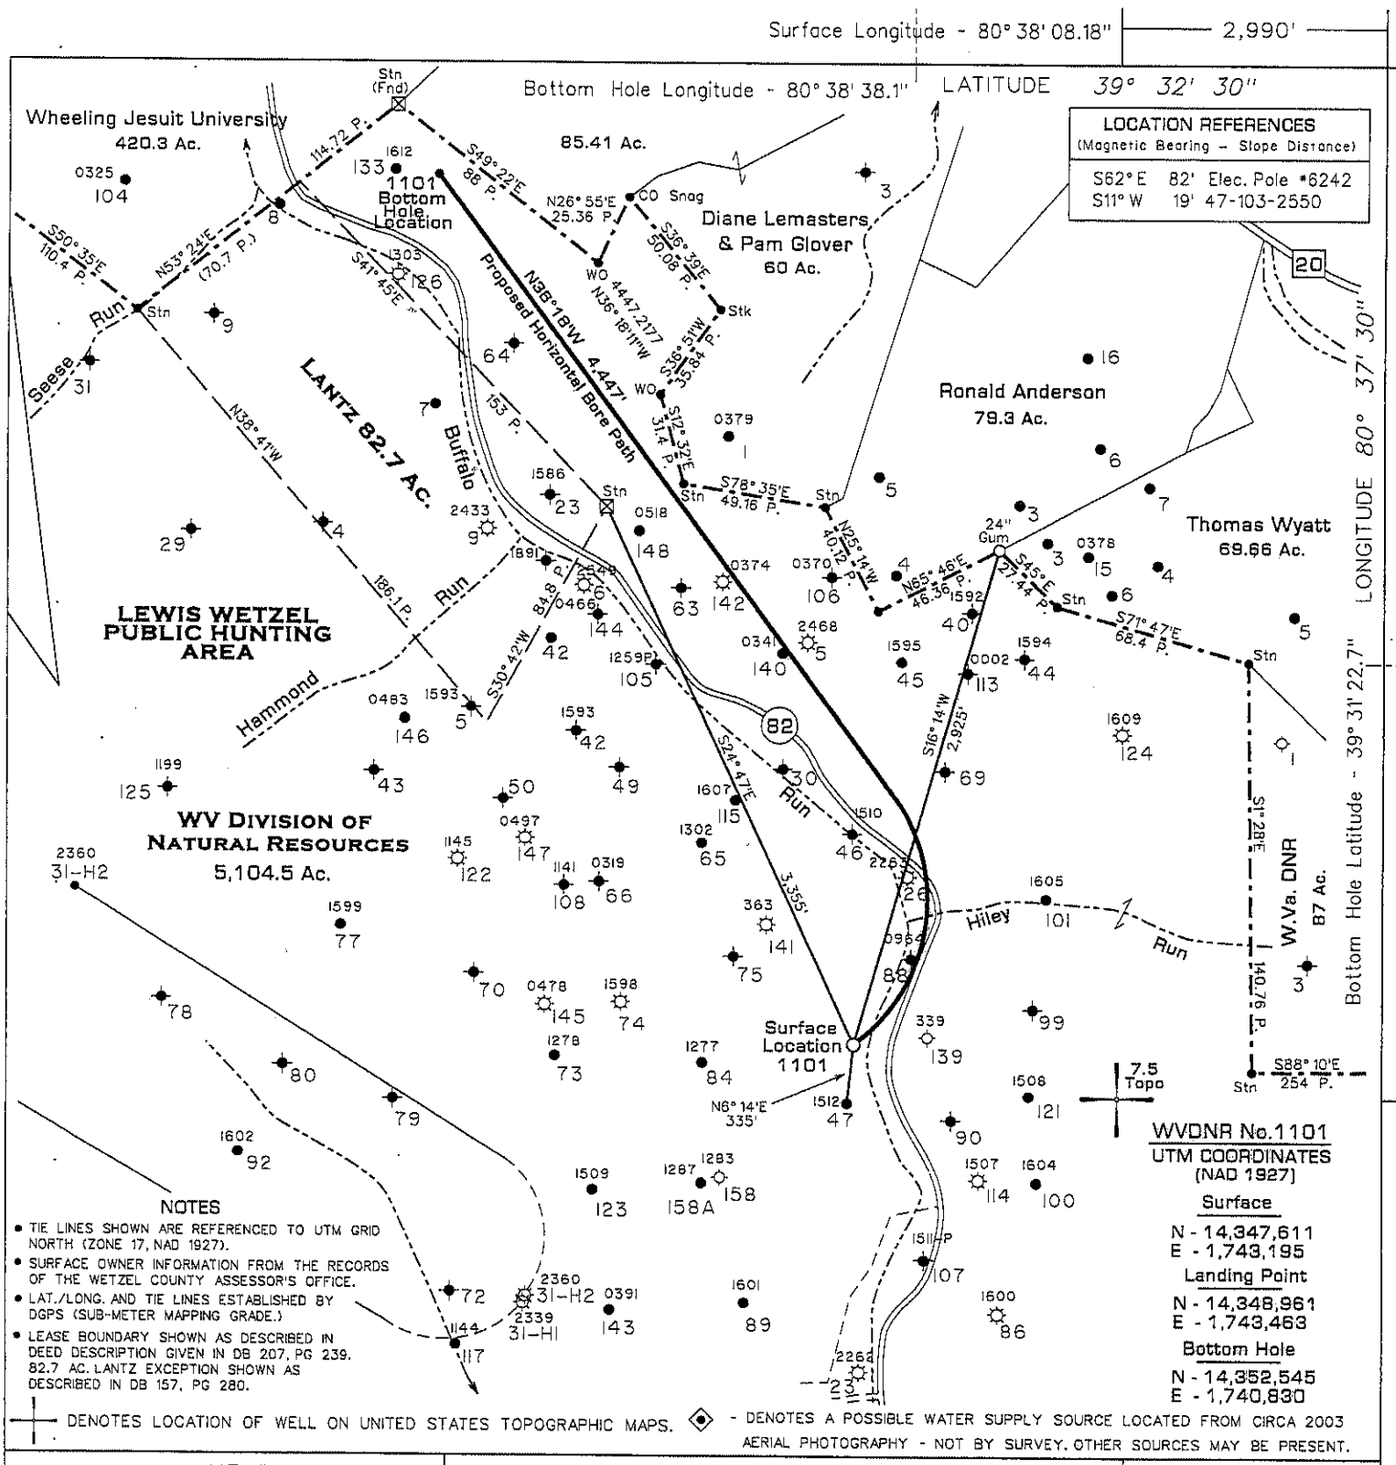


FILE NO. 115-36
DRAWING NO. 1101
SCALE 1" = 1,000'
MINIMUM DEGREE OF ACCURACY Sub-Meter
PROVEN SOURCE OF ELEVATION DGPS Survey

I THE UNDERSIGNED, HEREBY CERTIFY THAT THIS PLAT IS CORRECT TO THE BEST OF MY KNOWLEDGE AND BELIEF AND SHOWS ALL THE INFORMATION REQUIRED BY LAW AND THE REGULATIONS ISSUED AND PRESCRIBED BY THE DEPARTMENT OF MINES.

(SIGNED) _____
TIMOTHY P. ROUSH PS 793

TIMOTHY P. ROUSH LICENSED No. 793 STATE OF WEST VIRGINIA PROFESSIONAL SURVEYOR

WEST VIRGINIA
Division of Environmental Protection
Office of Oil and Gas
601 57th Street
Charleston, West Virginia 25304

DATE December 27, 2010
FARM WVDNR No.1101
API WELL NO.
47 - 103 - 02624 H

CANCELLED

WELL TYPE: OIL ___ GAS X LIQUID INJECTION ___ WASTE DISPOSAL ___
(IF "GAS") PRODUCTION X STORAGE ___ DEEP ___ SHALLOW X HORIZONTAL X
LOCATION: ELEVATION 805' WATERSHED Buffalo Run
DISTRICT Grant COUNTY Wetzel
QUADRANGLE Pine Grove 7.5'
SURFACE OWNER W.Va. Division of Natural Resources ACREAGE 5104.5 Ac.
OIL & GAS ROYALTY OWNER Mills Wetzel Land, Inc. LEASE ACREAGE 5,228.5 Ac.
LEASE NO. _____
PROPOSED WORK: DRILL X CONVERT ___ DRILL DEEPER ___ REDRILL ___ FRACTURE OR STIMULATE X PLUG OFF OLD FORMATION ___ PERFORATE NEW FORMATION ___ OTHER PHYSICAL CHANGE IN WELL (SPECIFY) Drill horizontal shallow well.

PLUG AND ABANDON ___ CLEAN OUT AND REPLUG ___
TARGET FORMATION Marcellus Shale ESTIMATED DEPTH 6,850' (TVD) 12,750' (MD)
WELL OPERATOR Triad Hunter, LLC DESIGNATED AGENT Kimberly Arnold
ADDRESS 777 Post Oak Blvd., Suite 910 ADDRESS P.O. Box 154
Houston, TX 77056 Waverly, WV 26184

05/11/2012

FORM IV-6