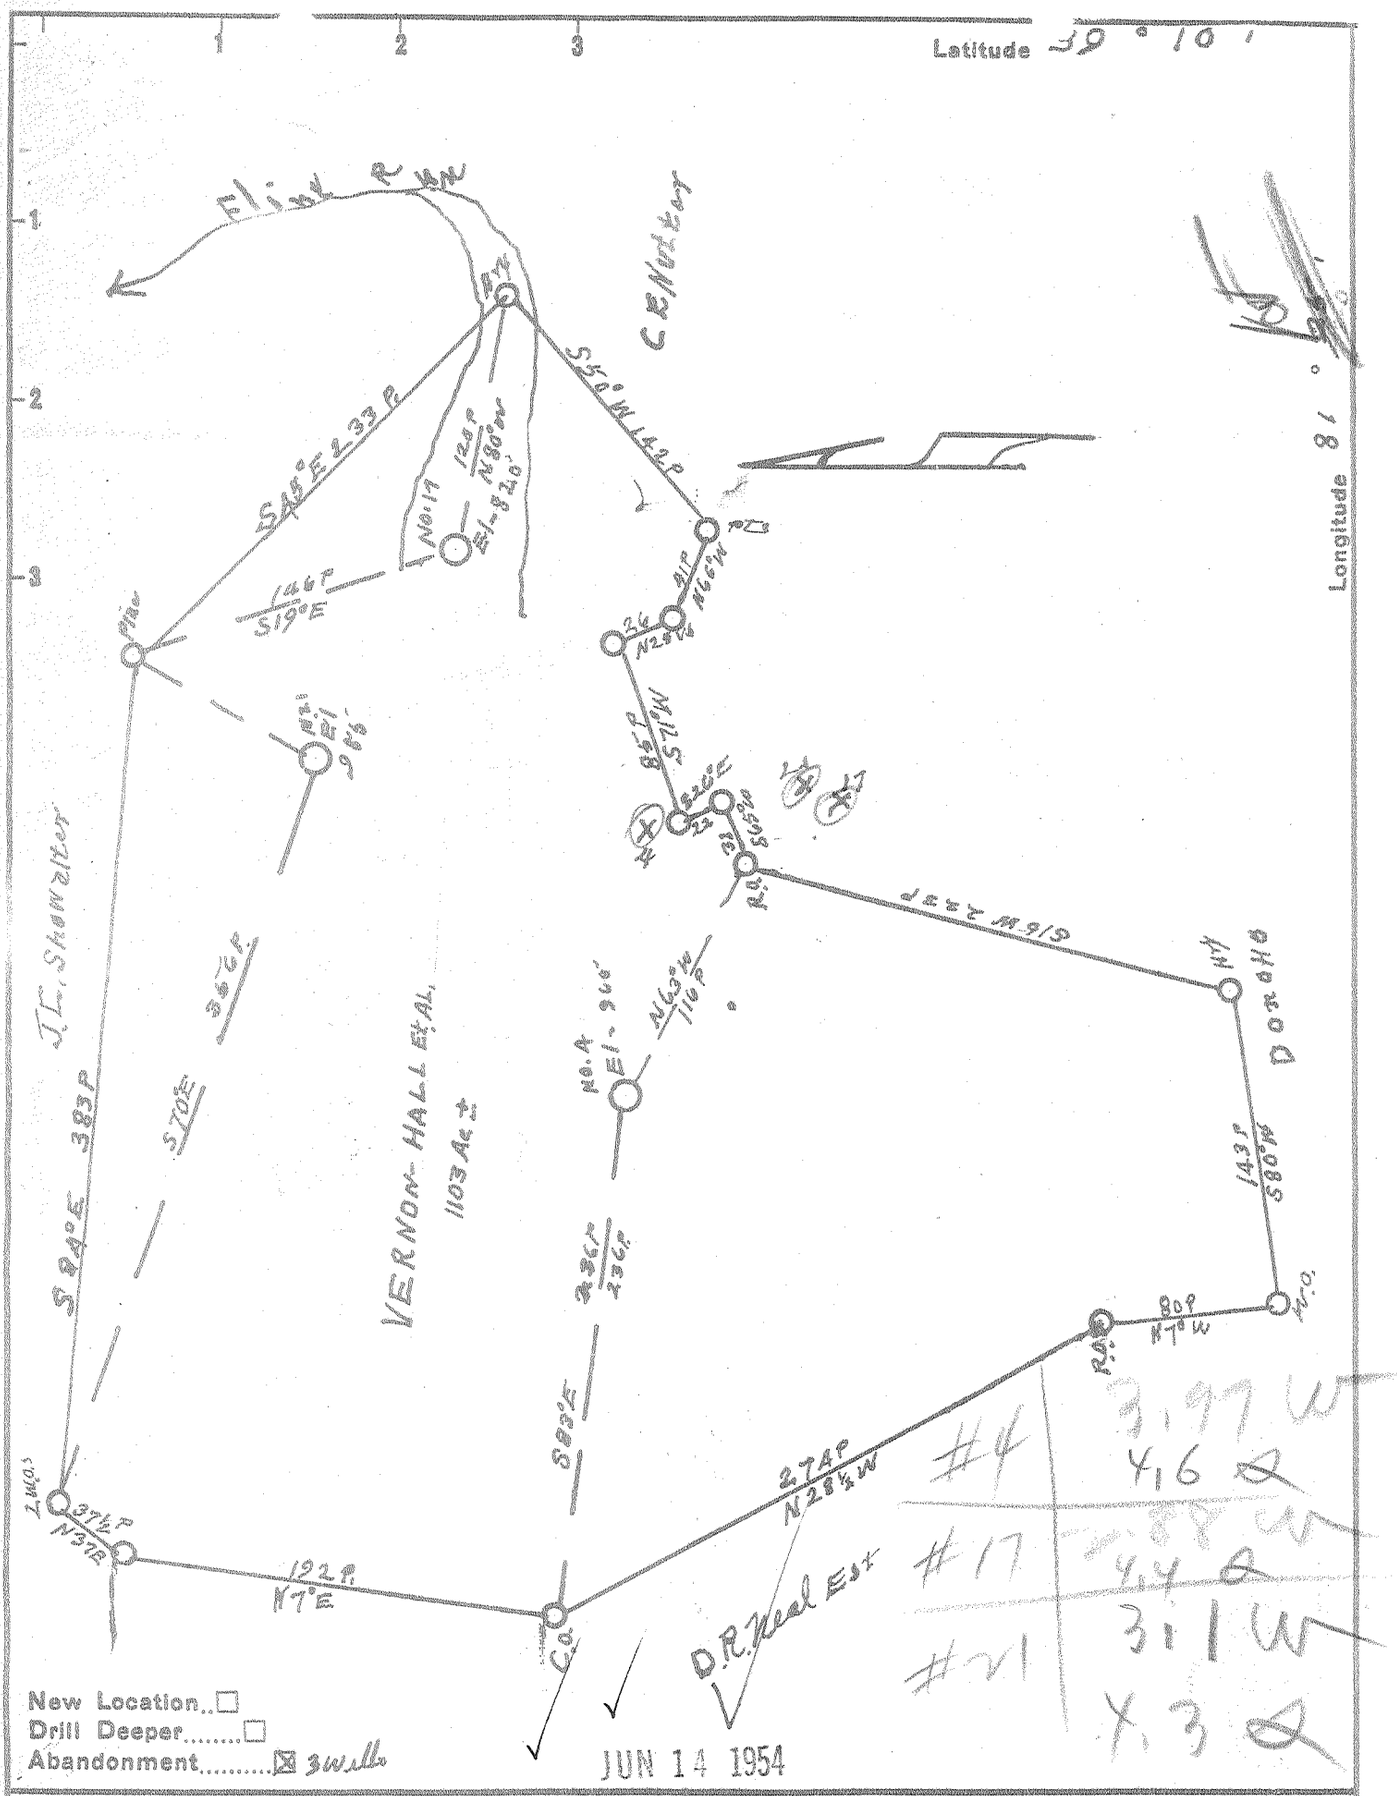

New Location..☐
Drill Deeper.....☐
Abandonment.....☒ 3 wells

JUN 14 1954

Company Oil Rock Oil Co.
Address Elizabeth W.Va.
Farm Vernon-Hall Etal
Tract _____ Acres 1103 Lease No. _____
Well (Farm) No. 4-17-21 Serial No. _____
Elevation (Spirit Level) 9-17-21 / 960-820-985
Quadrangle ELIZABETH
County WIRT District CLAY
Engineer R. Anderson
Engineer's Registration No. 296
File No. 3x J.E. Anderson Drawing No. _____
Date MAY 17 1954 Scale 1in = 80 Poles

STATE OF WEST VIRGINIA
DEPARTMENT OF MINES
OIL AND GAS DIVISION
CHARLESTON

WELL LOCATION MAP

FILE NO. WIRt-86-A-#4
WIRt-87-A-#17
WIRt-88-A-#21

+ Denotes location of well on United States Topographic Maps, scale 1 to 62,500, latitude and longitude lines being represented by border lines as shown.

— Denotes one inch spaces on border line of original tracing.

VERNON HALL ET AL. NOS. 4, 17, & 21 - OIL ROCK OIL CO. - WIRT-86-87-88-A