Longitude - 81° 16' 50.9"

8,725'

LATITUDE 39° 15' 00"

4,700'

LONGITUDE 81° 15' 00"

Latitude - 39° 14' 13.5"

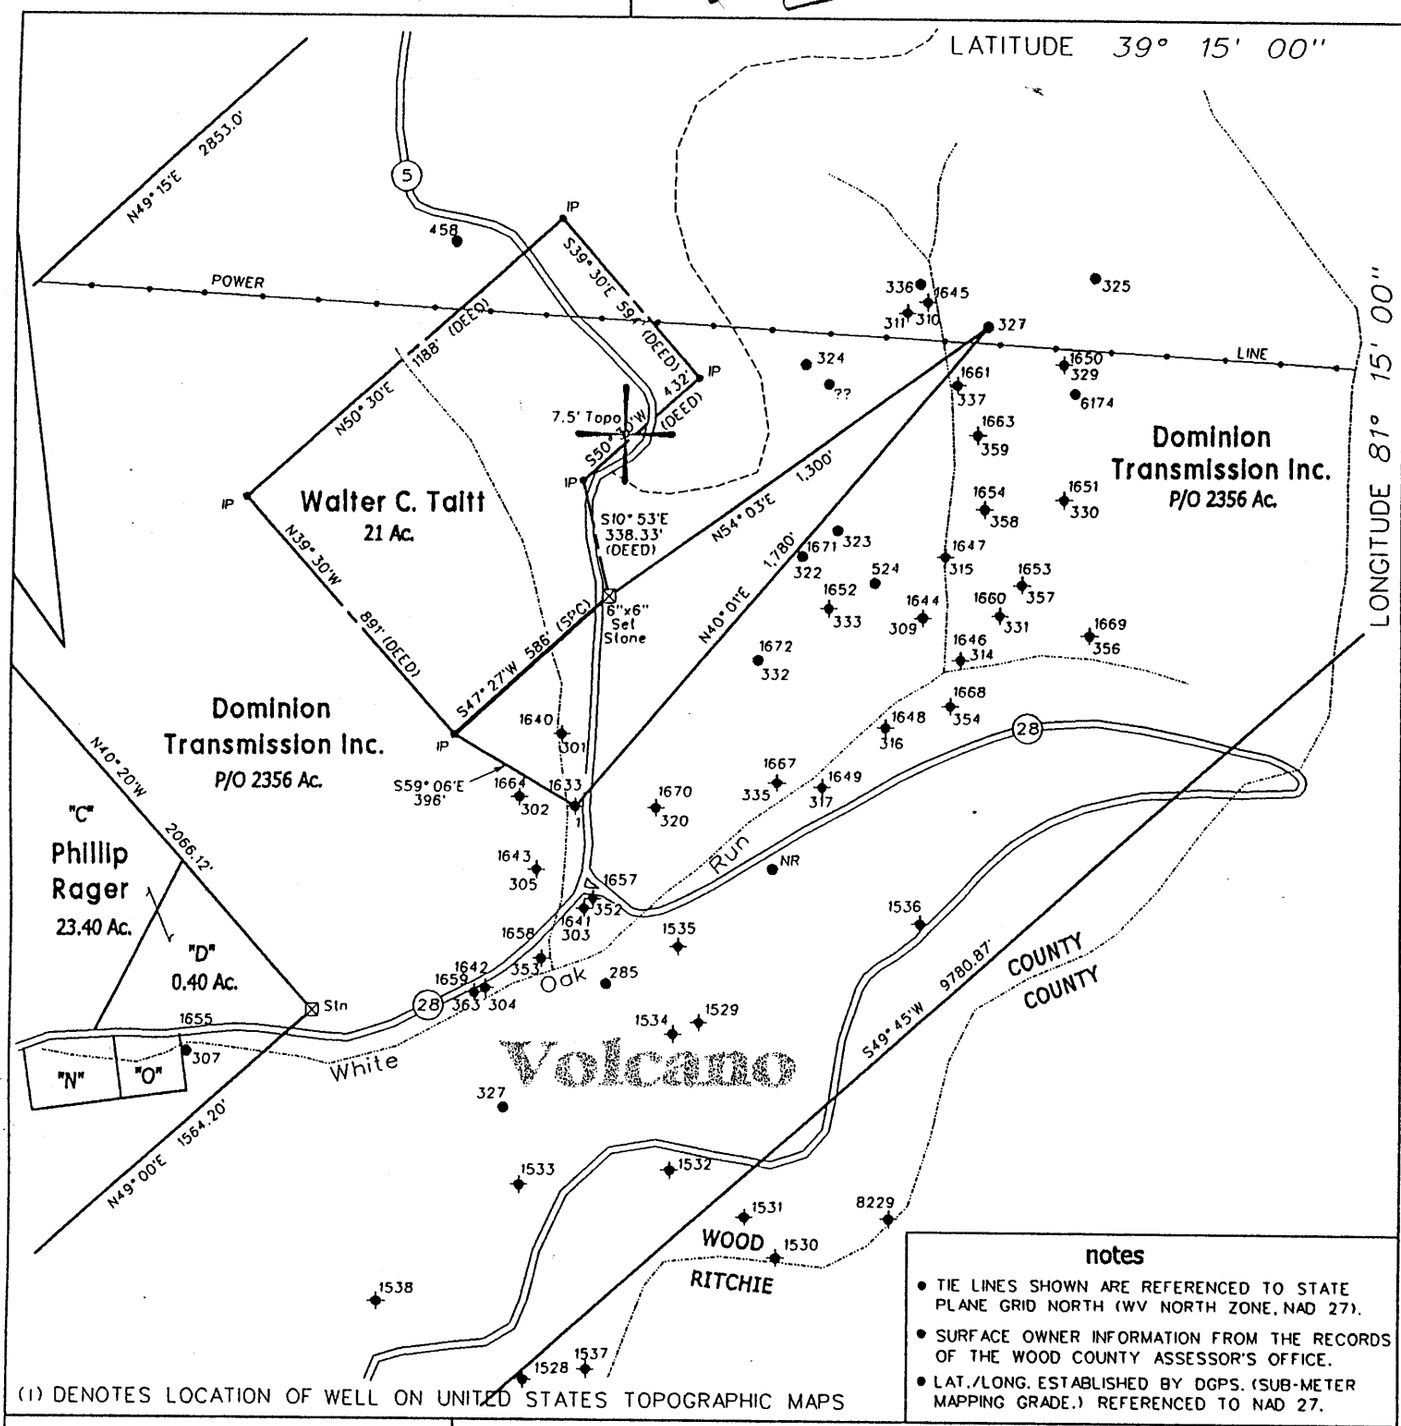

(I) DENOTES LOCATION OF WELL ON UNITED STATES TOPOGRAPHIC MAPS

notes

- TIE LINES SHOWN ARE REFERENCED TO STATE PLANE GRID NORTH (WV NORTH ZONE, NAD 27).
- SURFACE OWNER INFORMATION FROM THE RECORDS OF THE WOOD COUNTY ASSESSOR'S OFFICE.
- LAT./LONG. ESTABLISHED BY DGPS. (SUB-METER MAPPING GRADE.) REFERENCED TO NAD 27.

FILE NO. 110-24
DRAWING NO. 5
SCALE 1" = 500'
MINIMUM DEGREE OF ACCURACY 1 in 200
PROVEN SOURCE OF ELEVATION DGPS (Sub-Meter Mapping Grade)

I THE UNDERSIGNED, HEREBY CERTIFY THAT THIS PLAT IS CORRECT TO THE BEST OF MY KNOWLEDGE AND BELIEF AND SHOWS ALL THE INFORMATION REQUIRED BY LAW AND THE REGULATIONS ISSUED AND PRESCRIBED BY THE DEPARTMENT OF MINES.

(SIGNED) _____
TIMOTHY P. ROUSH PS 793

TIMOTHY P. ROUSH LICENSED NO. 793 STATE OF WEST VIRGINIA LAND SURVEYOR

WEST VIRGINIA
Division of Environmental Protection
Office of Oil and Gas
1356 Hansford St.
Charleston, West Virginia 25301

DATE December 10, 2002
FARM Dominion Transmission NO. 327
API WELL NO.
47 - 107 - 01676P

WELL TYPE: OIL X GAS X LIQUID INJECTION ___ WASTE DISPOSAL ___
(IF "GAS") PRODUCTION X STORAGE ___ DEEP ___ SHALLOW X
LOCATION: ELEVATION 992' WATERSHED White Oak Run
DISTRICT Walker COUNTY Wood
QUADRANGLE Petroleum 7.5'
SURFACE OWNER Dominion Transmission Inc. ACREAGE P/O 2,356 Ac.
OIL & GAS ROYALTY OWNER Dominion Transmission Inc. LEASE ACREAGE ___
LEASE NO. ___
PROPOSED WORK: DRILL ___ CONVERT ___ DRILL DEEPER ___ REDRILL ___ FRACTURE OR STIMULATE ___ PLUG OFF OLD FORMATION ___ PERFORATE NEW FORMATION ___ OTHER PHYSICAL CHANGE IN WELL (SPECIFY) ___

PLUG AND ABANDON X CLEAN OUT AND REPLUG ___
TARGET FORMATION Unknown ESTIMATED DEPTH Unknown
WELL OPERATOR Unknown DESIGNATED AGENT James Martin
1356 Hansford St. 1356 Hansford St.

DEC 20 2002

WOOD 1676 P