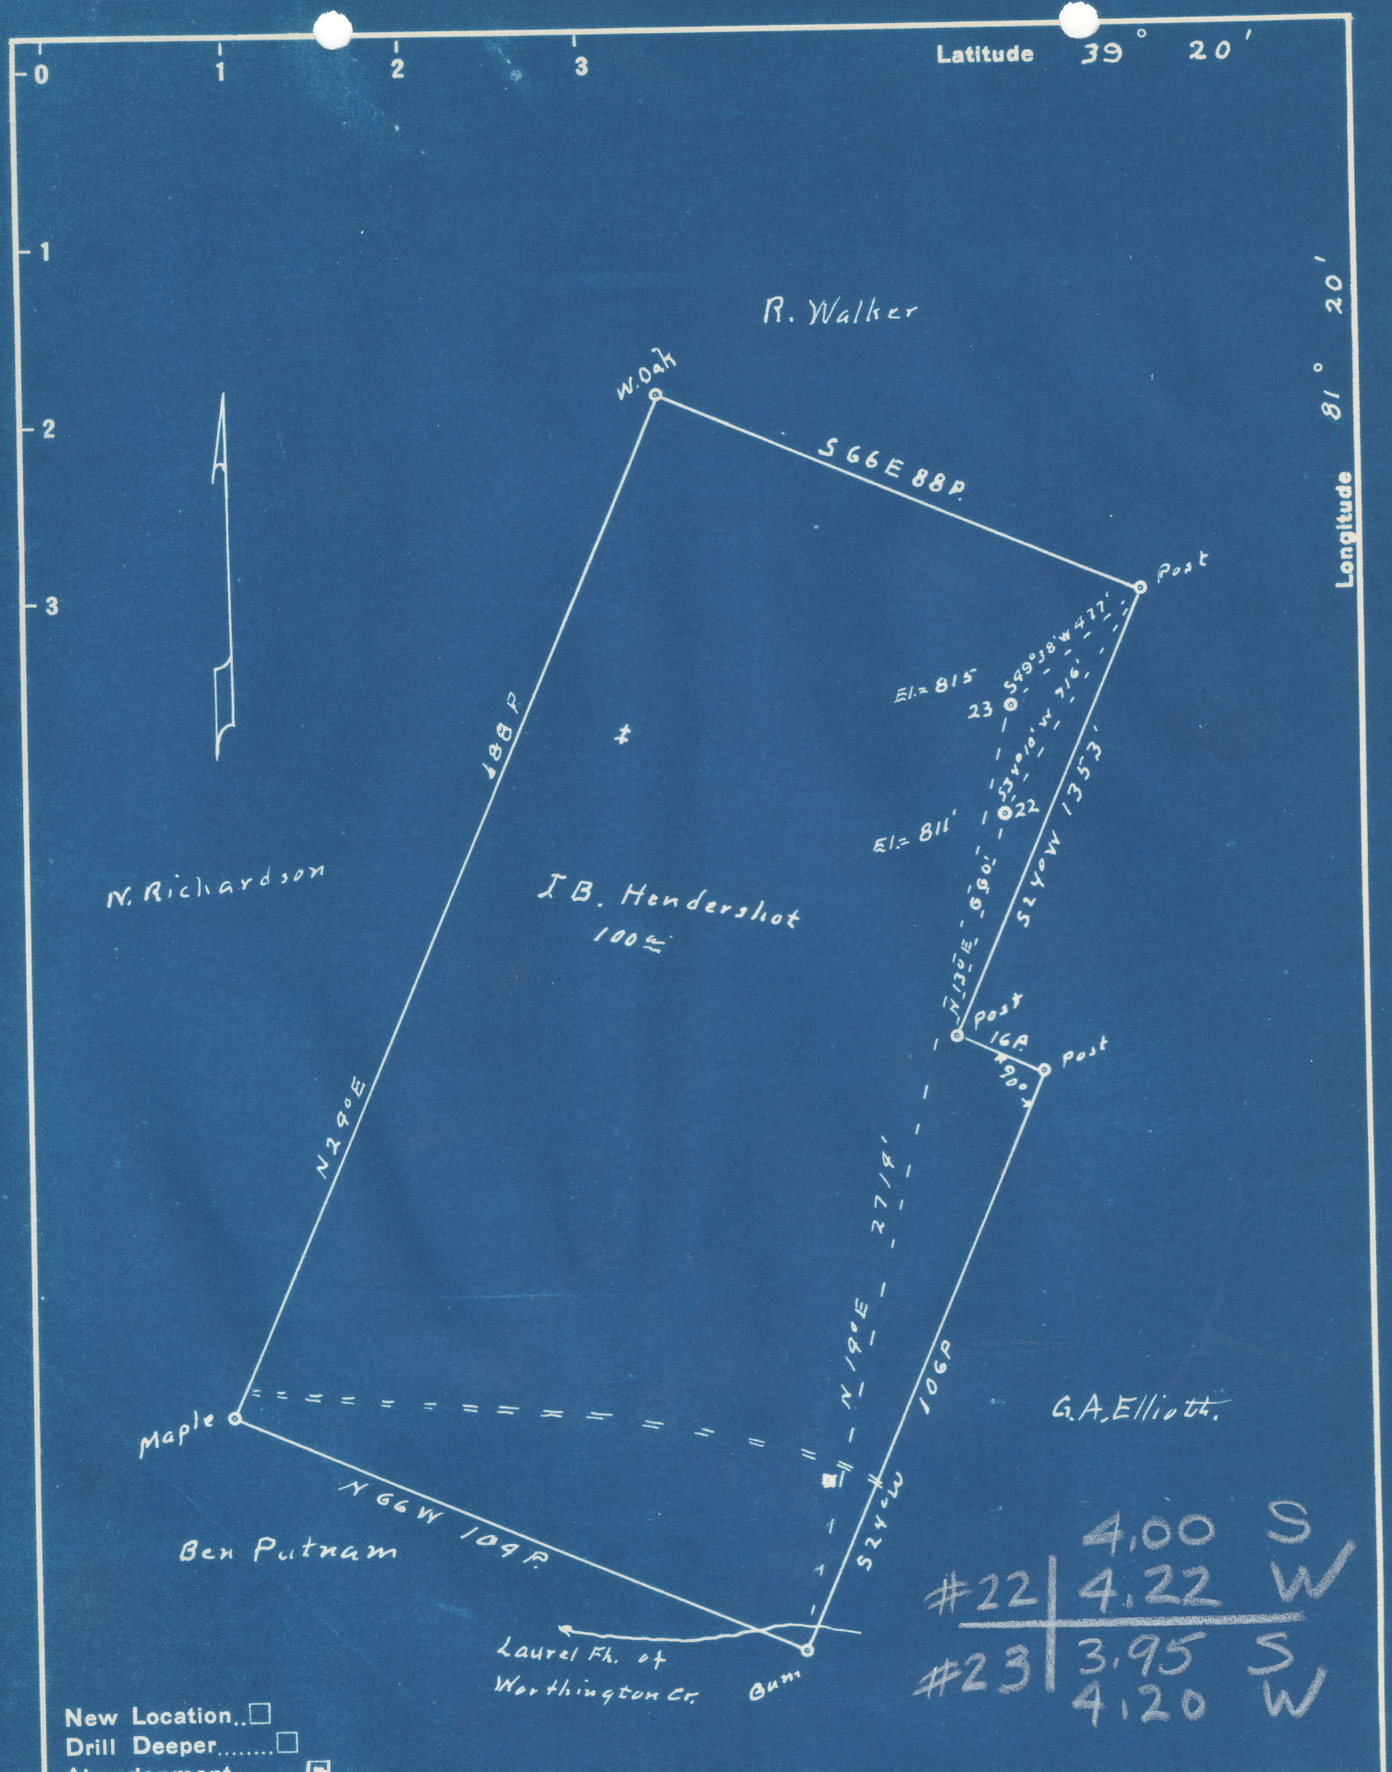

Company Smith Feick Piersol & Coss

Address R2 Walker, W Va

Farm I.B. Hendershot

Tract _____ Acres 100 Lease No. _____

Well (Farm) No. 22 & 23 Serial No. _____ SC

Elevation (Spirit Level) 811 (22) 815 (23)

Quadrangle Marietta

County Wood District Union

Engineer Robert R. Anderson by O. Meredith

Engineer's Registration No. 296

File No. _____ Drawing No. _____

Date Nov. 15 1948 Scale 30 Poles to 1 inch

"IMPERIAL" TRACING CLOTH
K & E CO., N. Y.

STATE OF WEST VIRGINIA
DEPARTMENT OF MINES
OIL AND GAS DIVISION
CHARLESTON

WELL LOCATION MAP

FILE NO. W00-314-A-#22
W00-315-A-#23

+ Denotes location of well on United States Topographic Maps, scale 1 to 62,500, latitude and longitude lines being represented by border lines as shown.

— Denotes one inch spaces on border line of original tracing.