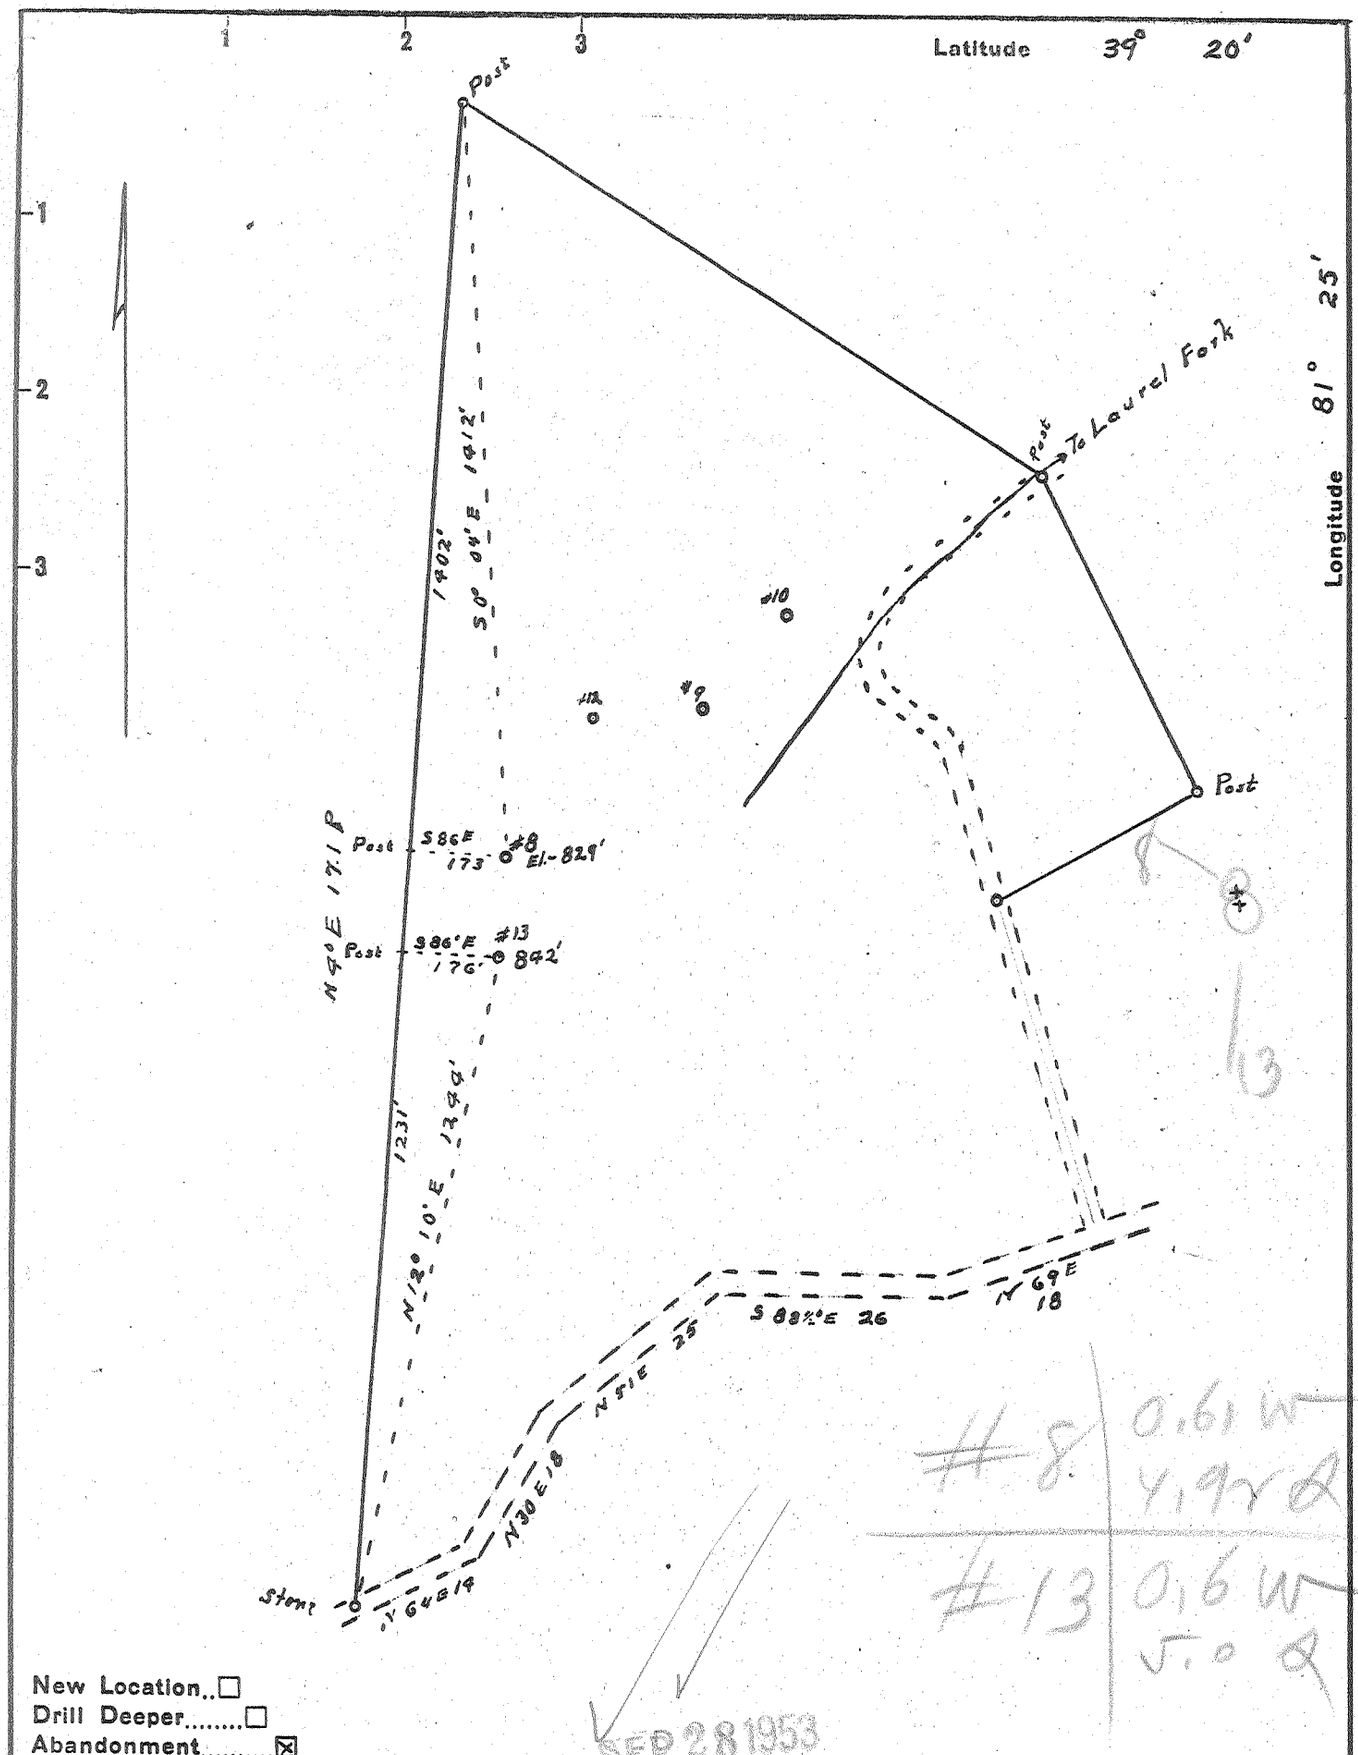

Company Clyde McPeek

Address RI Daville

Farm Jone I. Allman

Tract _____ Acres 60 Lease No. _____

Well (Farm) No. 8, 13 Serial No. _____

Elevation (Spirit Level) 829' #8 842' #13

Quadrangle Marietta

County Wood District Union

Engineer Robert R. Anderson by O. Meredith

Engineer's Registration No. 296

File No. _____ Drawing No. _____

Date Sept. 7 53 Scale 1 in = 20 Poles

176

STATE OF WEST VIRGINIA
DEPARTMENT OF MINES
OIL AND GAS DIVISION
CHARLESTON

WELL LOCATION MAP

FILE NO. W00-584-A-#8
W00-585-A-#13

+ Denotes location of well on United States Topographic Maps, scale 1 to 62,500, latitude and longitude lines being represented by border lines as shown.

— Denotes one inch spaces on border line of original tracing.

IONA L. ALLMAN NOS. 8 & 13 — CLYDE McPEEK — W00-584-585-A