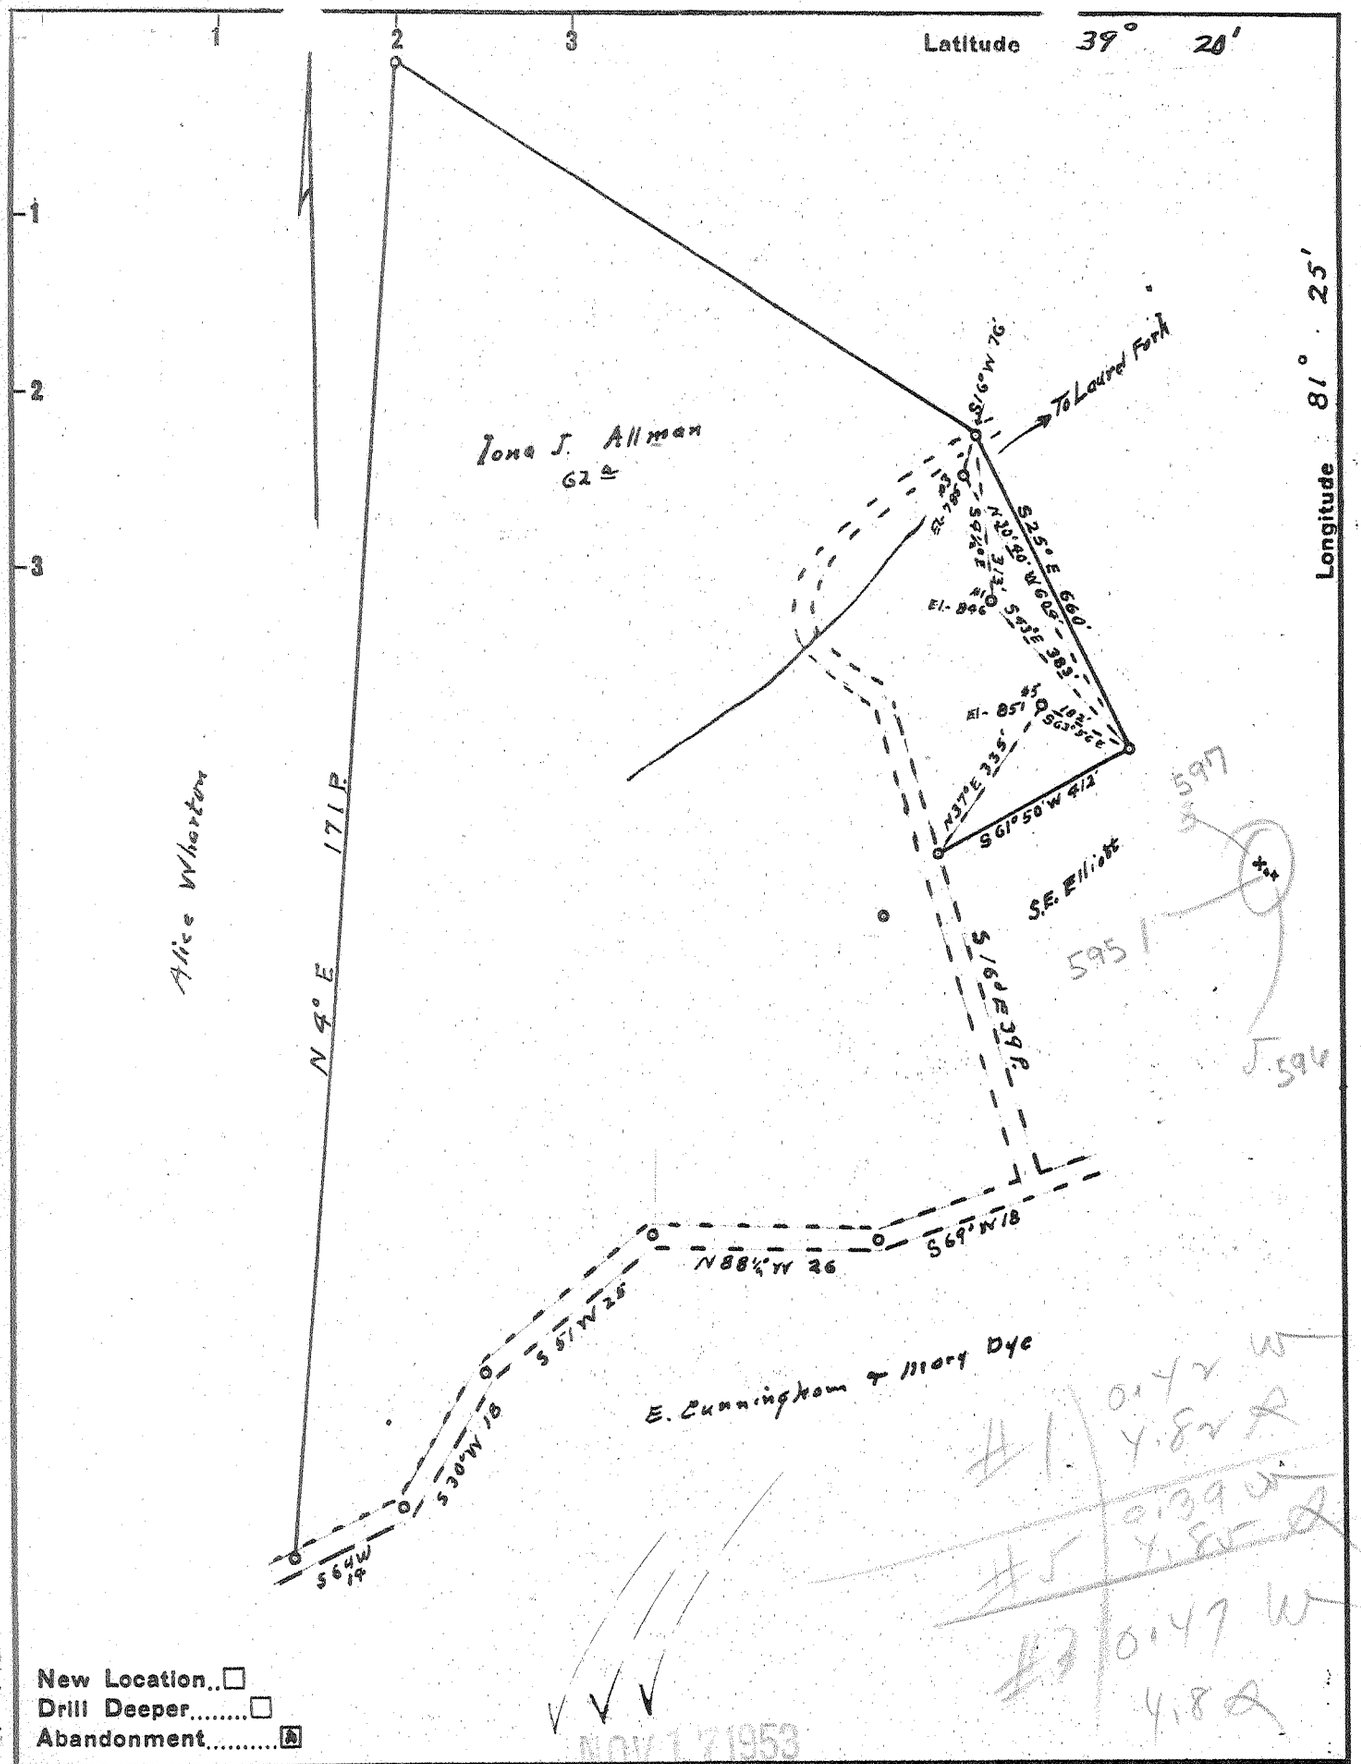

Company Clyde Mc Peek

Address Ri, Parisville, W.Va.

Farm Iona J. Allman

Tract _____ Acres 62 Lease No. _____

Well (Farm) No. 1, 3, 5 Serial No. _____

Elevation (Spirit Level) 846 #1, 785 #3, 851 #5

Quadrangle Marietta

County Wood District Union

Engineer Robert K. Anderson

Engineer's Registration No. 296

File No. _____ Drawing No. _____

Date Oct 26 53 Scale 20 Poles = in

STATE OF WEST VIRGINIA
DEPARTMENT OF MINES
OIL AND GAS DIVISION
CHARLESTON

WELL LOCATION MAP

FILE NO. WOO-595-A-#1 WOO-596-A-#5 WOO-597-A-#3

✚ Denotes location of well on United States Topographic Maps, scale 1 to 62,500, latitude and longitude lines being represented by border lines as shown.

— Denotes one inch spaces on border line of original tracing.

IONA J. ALLMAN NOS. 1, 5, & 3 — CLYDE McPEEK — WOO-595-6-7-A