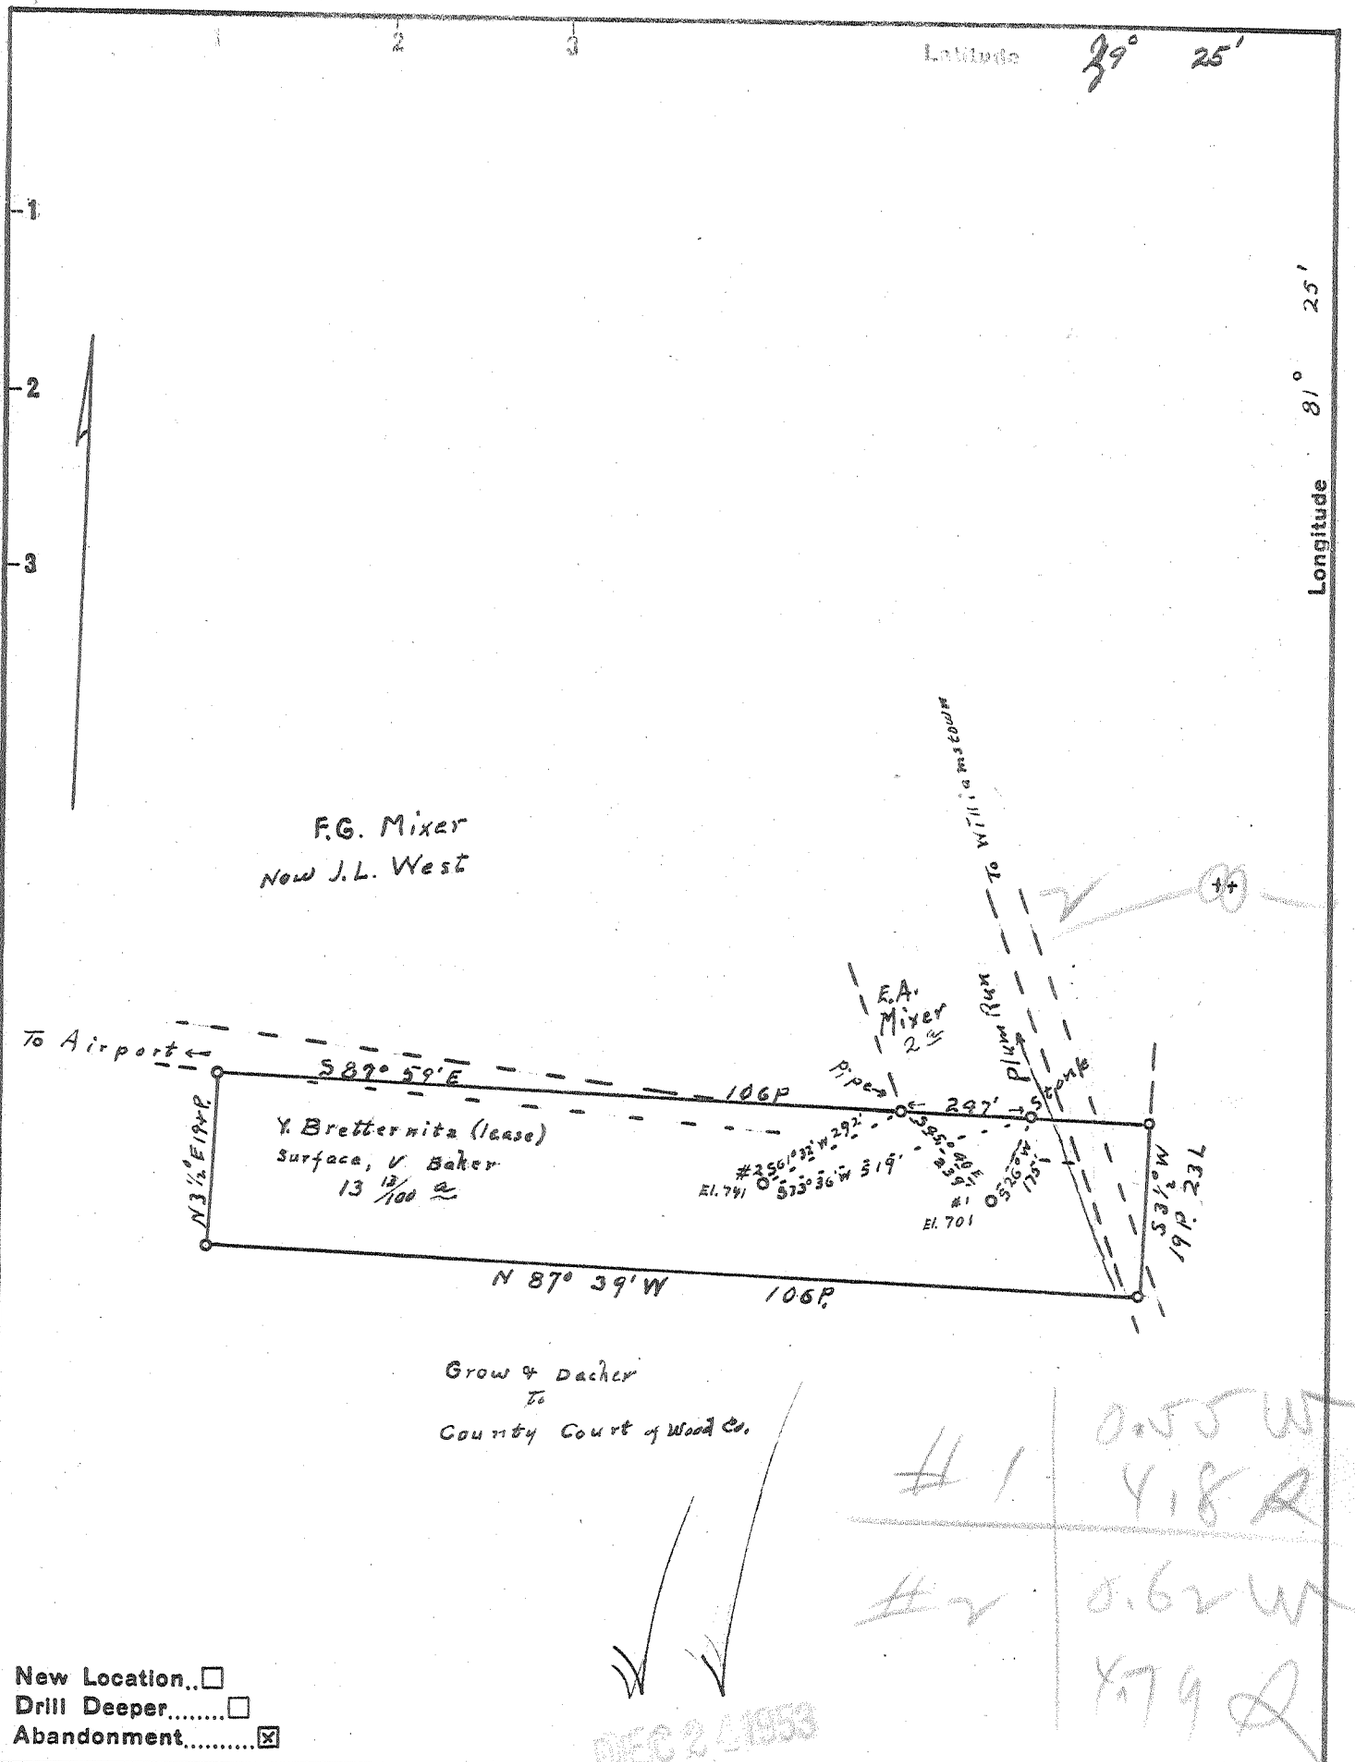

New Location..☐
Drill Deeper.....☐
Abandonment.....☒

Company Tri County Producing Co
Address Parkersburg, W.Va.
Farm V. Bretternitz (lease) now V. Baker
Tract _____ Acres 13 13/100 Lease No. _____
Well (Farm) No. 1 & 2 Serial No. _____
Elevation (Spirit Level) (1) 701, (2) 741'
Quadrangle Marietta
County Wood District Williams
Engineer Robert R. Anderson
by O. Meredith
Engineer's Registration No. 296
File No. _____ Drawing No. _____
Date 11/22 53 Scale 1 in 20 Poles

STATE OF WEST VIRGINIA
DEPARTMENT OF MINES
OIL AND GAS DIVISION
CHARLESTON

WELL LOCATION MAP

FILE NO. W00-609-A-#1
W00-610-A-#2

✚ Denotes location of well on United States Topographic Maps, scale 1 to 62,500, latitude and longitude lines being represented by border lines as shown.

— Denotes one inch spaces on border line of original tracing.

V. BRETTERNITZ (V. BAKER) NOS. 1 & 2 - TRI-COUNTY PROD. CO. - W00-609-A & 610-A