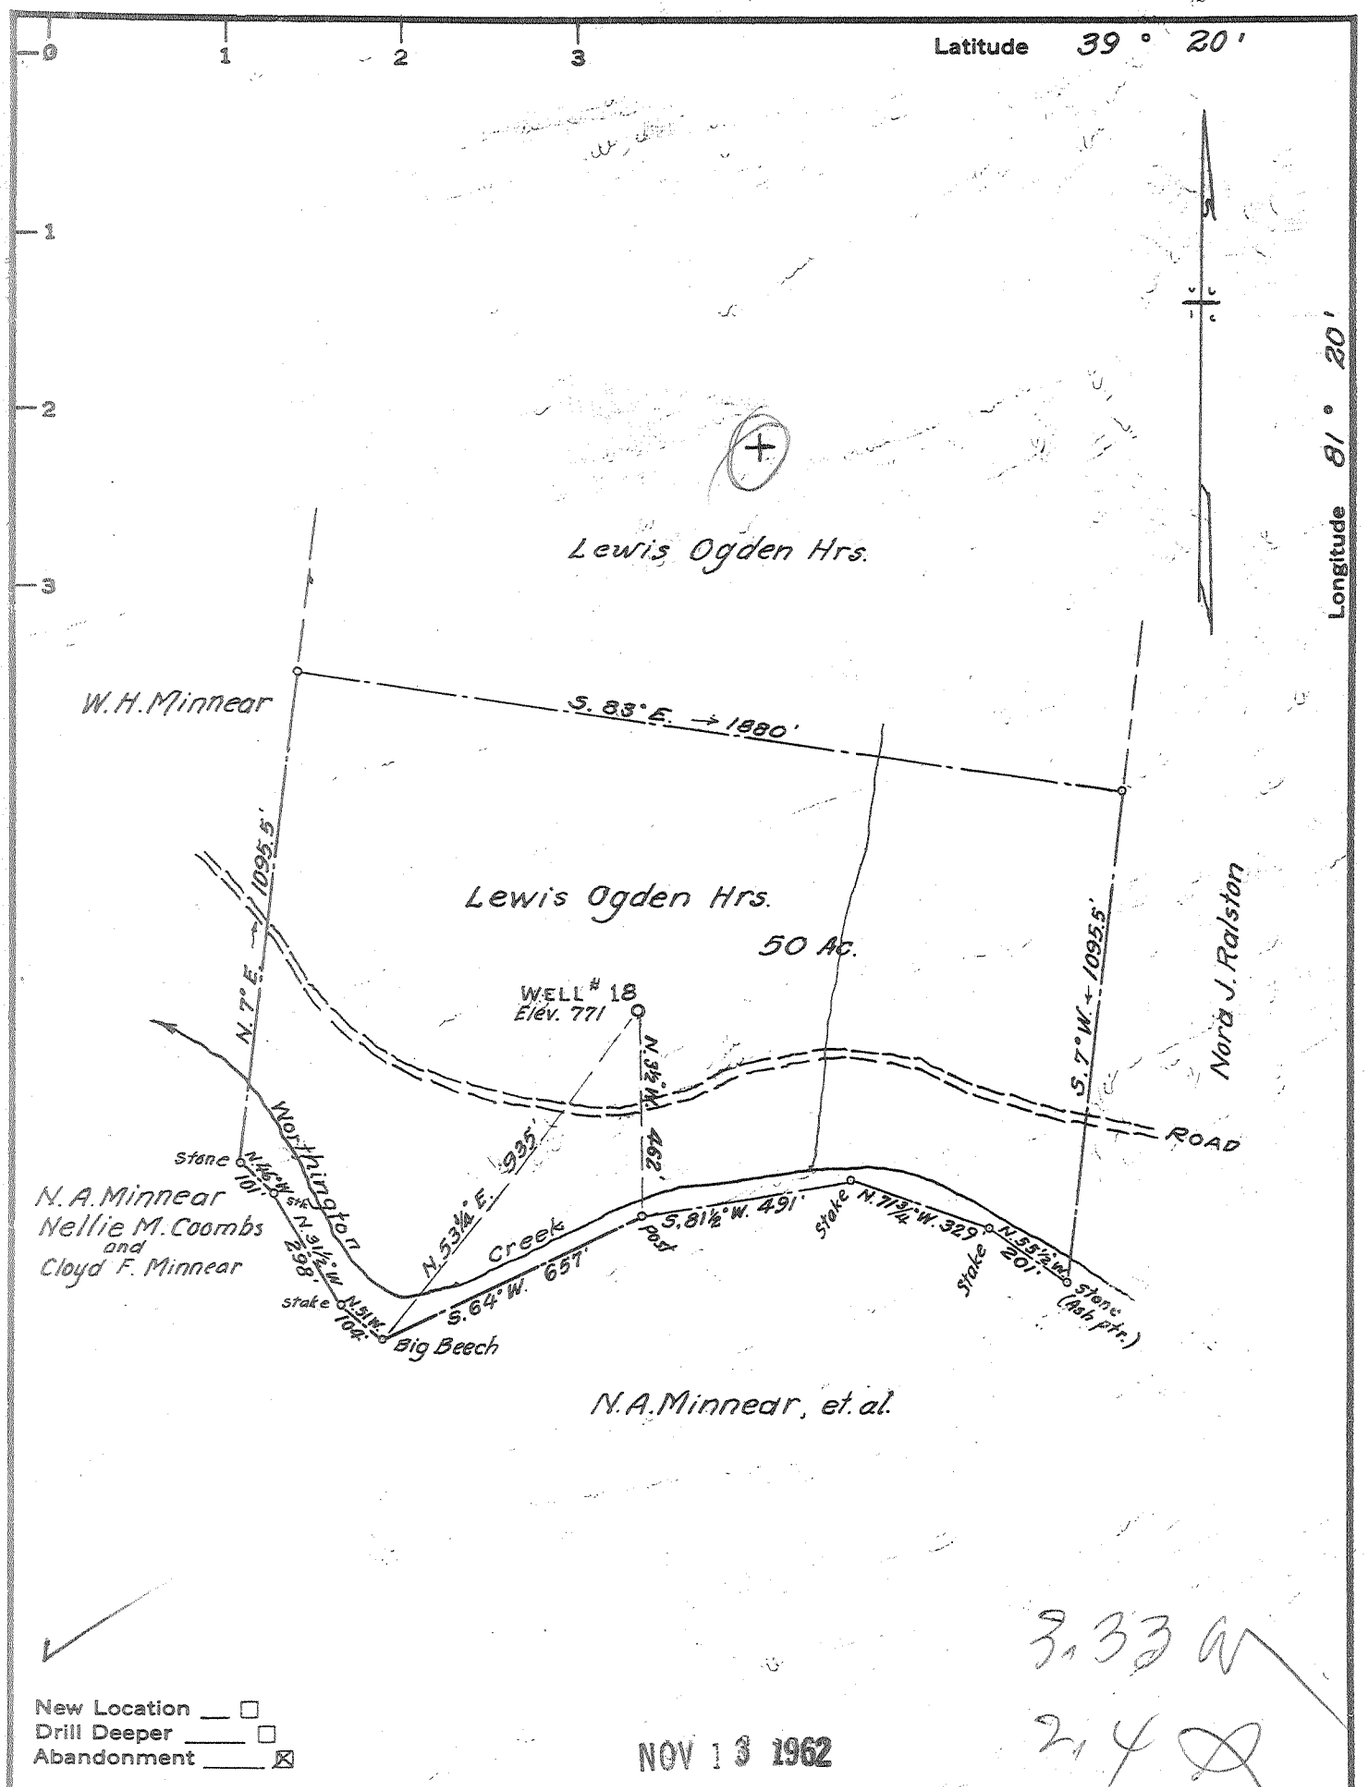

New Location ☐
Drill Deeper ☐
Abandonment ☒

NOV 13 1962

3.33 A
2.4 A

Company Clyde McPeek
Address Route #1, Davisville, W. Va
Farm Lewis Ogden Hrs.
Tract ____ Acres 50 Lease No. ____
Well (Farm) No. 18 Serial No. ____
Elevation (Spirit Level) 771
Quadrangle Marietta
County Wood District Union
Engineer Parker E. Peters
Engineer's Registration No. 485
File No. ____ Drawing No. ____
Date Oct 11, 1962 Scale 1" = 400'

STATE OF WEST VIRGINIA
DEPARTMENT OF MINES
OIL AND GAS DIVISION
CHARLESTON

WELL LOCATION MAP

FILE NO. Woo-748-A

+ Denotes location of well on United States Topographic Maps, scale 1 to 62,500, latitude and longitude lines being represented by border lines as shown.

— Denotes one inch spaces on border line of original tracing.

Stephens Blueprint and Supply Company - Parkersburg, W. Virginia

LEWIS OGDEN HRS NO 18 — CLYDE MCPEEK — Woo-748-A